




LEGEND:
 TRAVEL LANE
 BIKE LANE

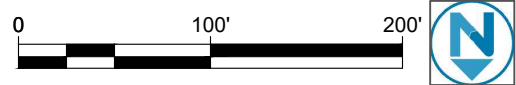

DRAFT CONCEPTUAL
 NOT FOR CONSTRUCTION



ROUTE 9
 SLEEPY HOLLOW
 NEW YORK
 Conceptual Design Plans

sheet
01
 of 27



DRAWN:	-
DESIGN:	-
REVIEWED:	
DATE	10 May 2018
PROJECT:	Route 9_v2.dwg



MATCH - SEE ABOVE RIGHT

MATCH - SEE SHEET 03 TOP LEFT




MATCH - SEE SHEET 01 BOTTOM RIGHT

MATCH - SEE BELOW LEFT

LEGEND:
TRAVEL LANE
BIKE LANE



DRAFT CONCEPTUAL
NOT FOR CONSTRUCTION

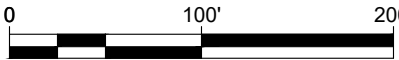


ROUTE 9
SLEEPY HOLLOW
NEW YORK
Conceptual Design Plans

sheet
02
of 27



DRAWN:	-
DESIGN:	-
REVIEWED:	
DATE	10 May 2018
PROJECT:	Route 9_v2.dwg

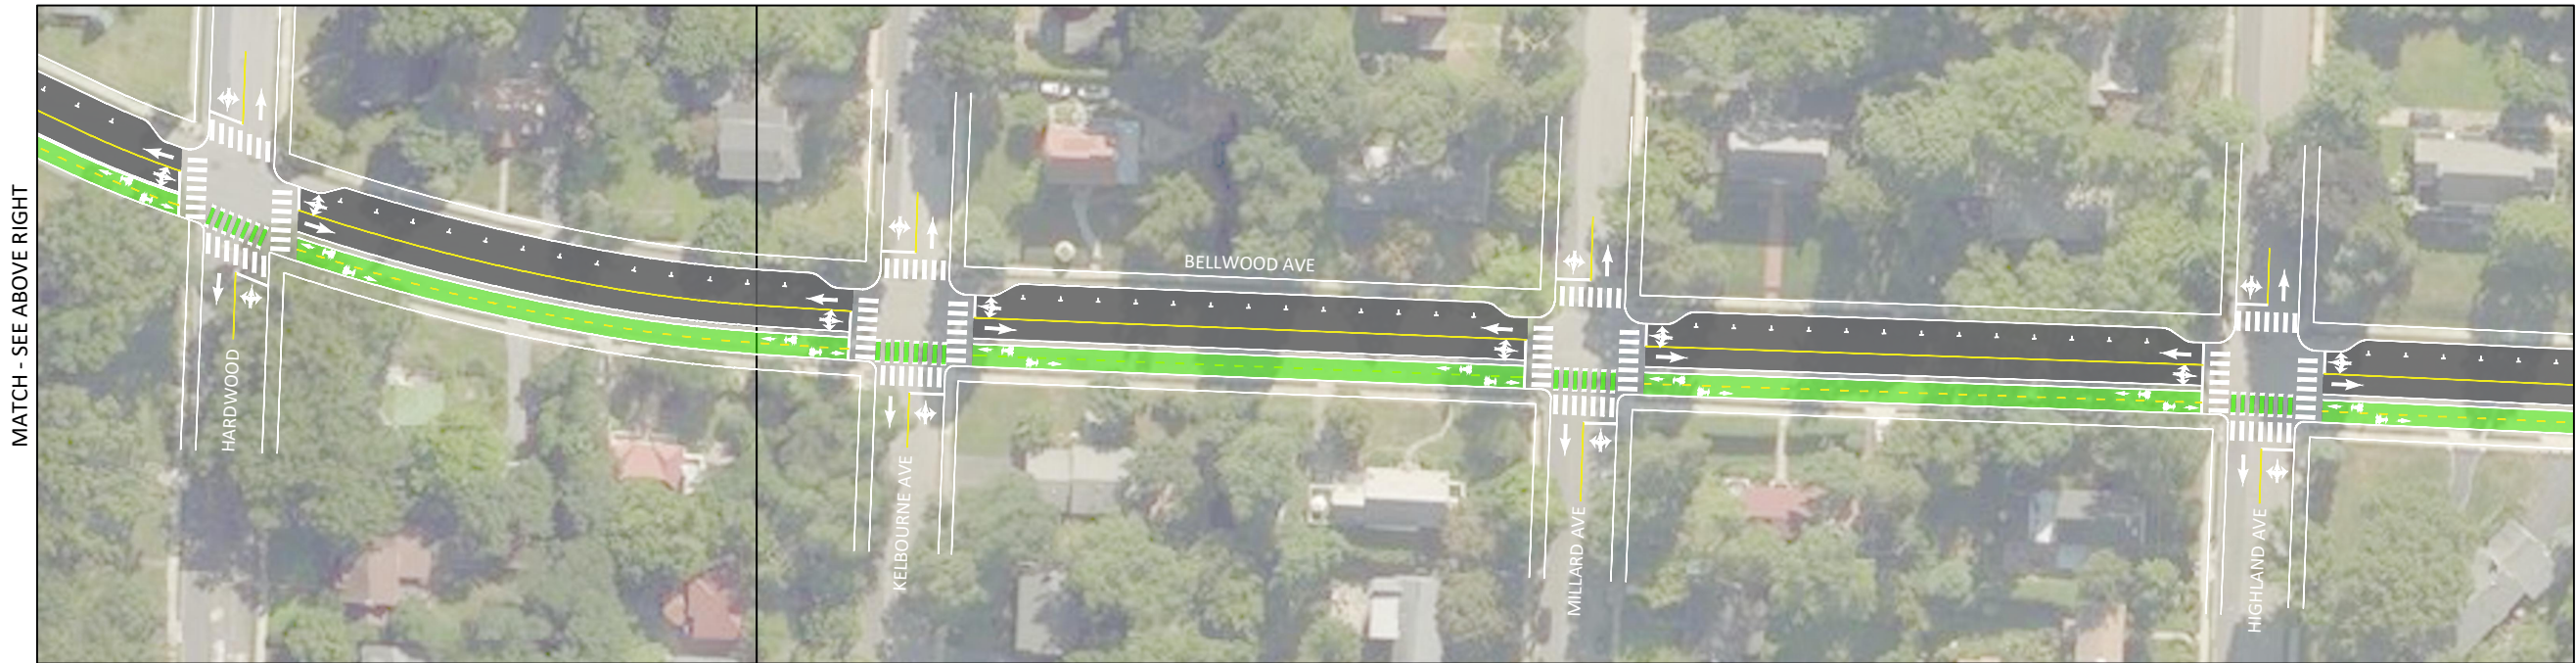


LEGEND:

TRAVEL LANE 

BIKE LANE 

DRAFT CONCEPTUAL
NOT FOR CONSTRUCTION

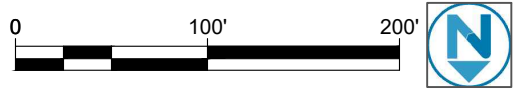

ROUTE 9
SLEEPY HOLLOW
NEW YORK
Conceptual Design Plans

sheet
03
of 27




DRAWN:	-
DESIGN:	-
REVIEWED:	
DATE	10 May 2018
PROJECT:	Route 9_v2.dwg

MATCH - SEE ABOVE RIGHT



MATCH - SEE SHEET 05 TOP LEFT

MATCH - SEE SHEET 03 BOTTOM RIGHT

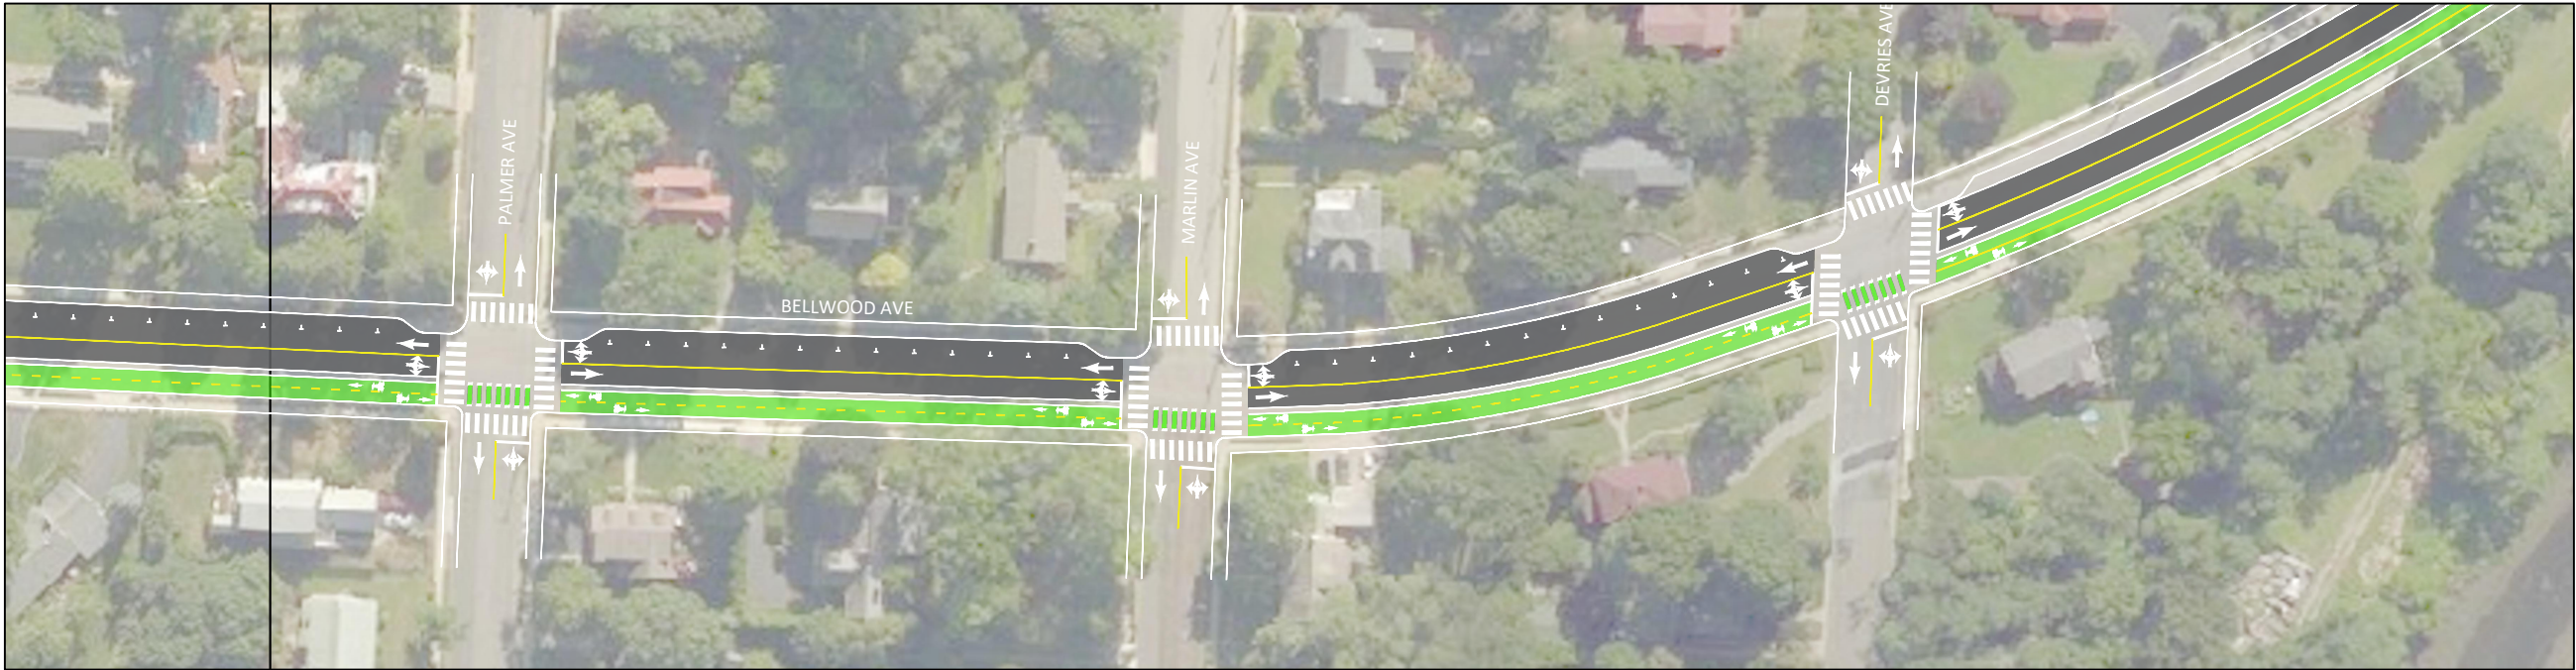


MATCH - SEE BELOW LEFT

LEGEND:

- TRAVEL LANE
- BIKE LANE



DRAFT CONCEPTUAL
NOT FOR CONSTRUCTION


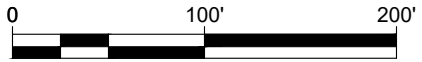


ROUTE 9
SLEEPY HOLLOW
NEW YORK
Conceptual Design Plans

sheet
04
of 27



DRAWN:	-
DESIGN:	-
REVIEWED:	
DATE	10 May 2018
PROJECT:	Route 9_v2.dwg

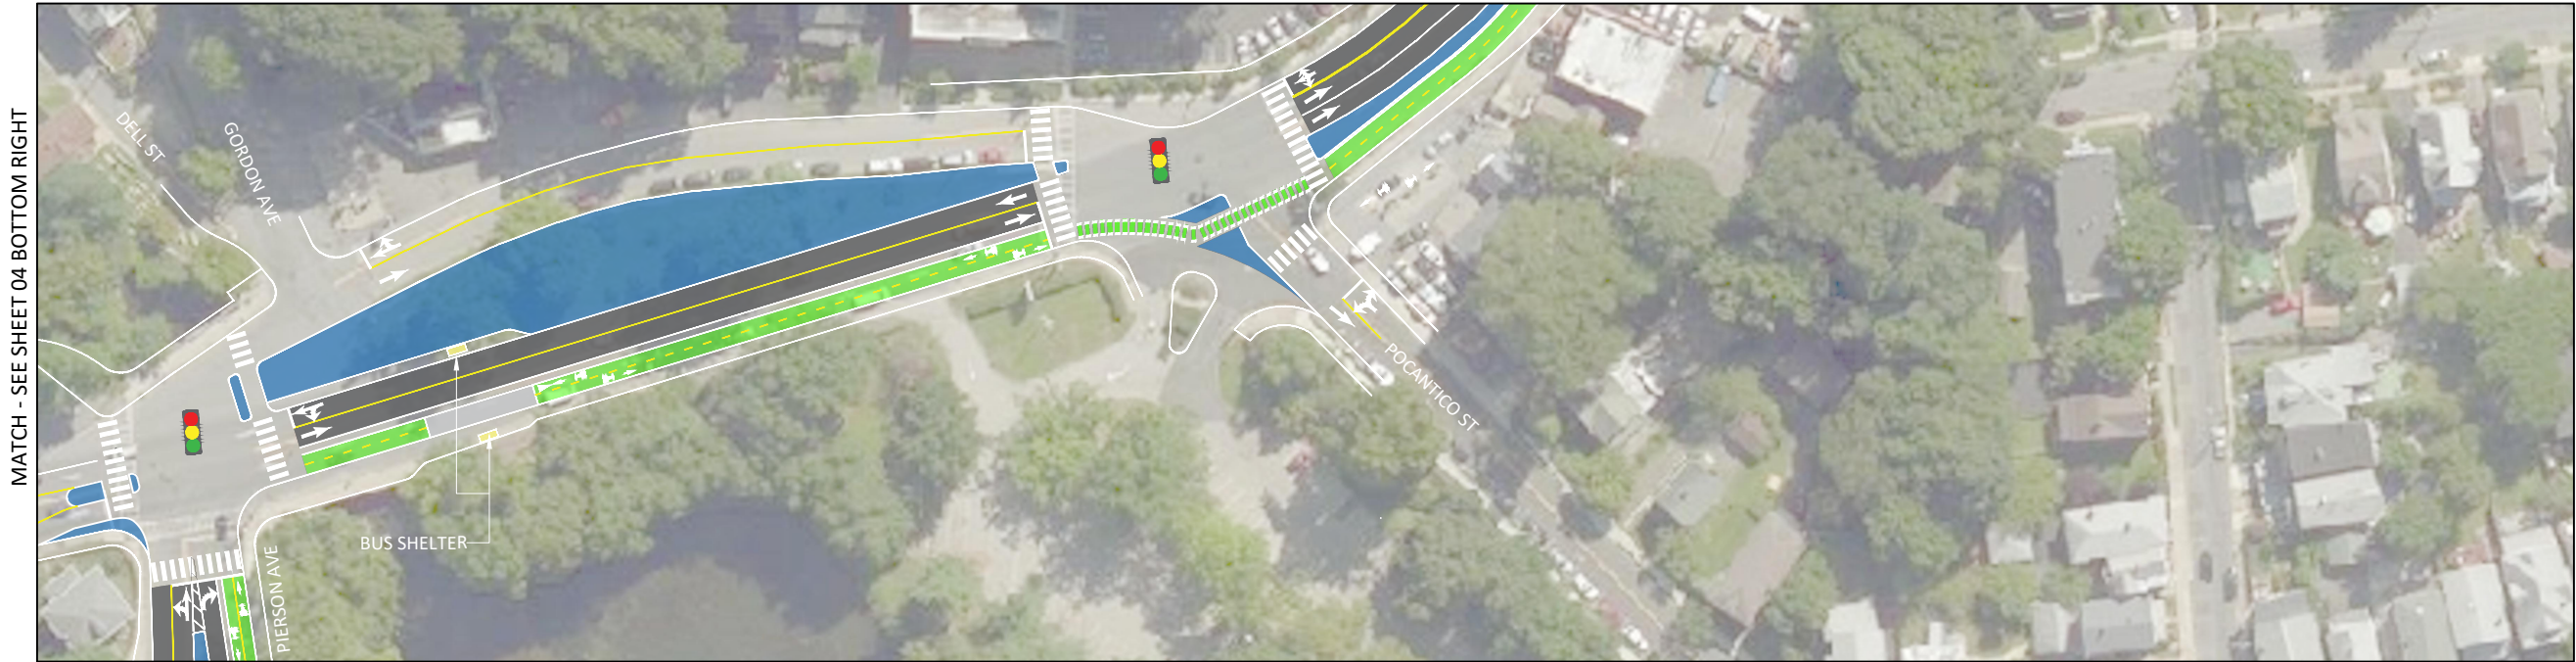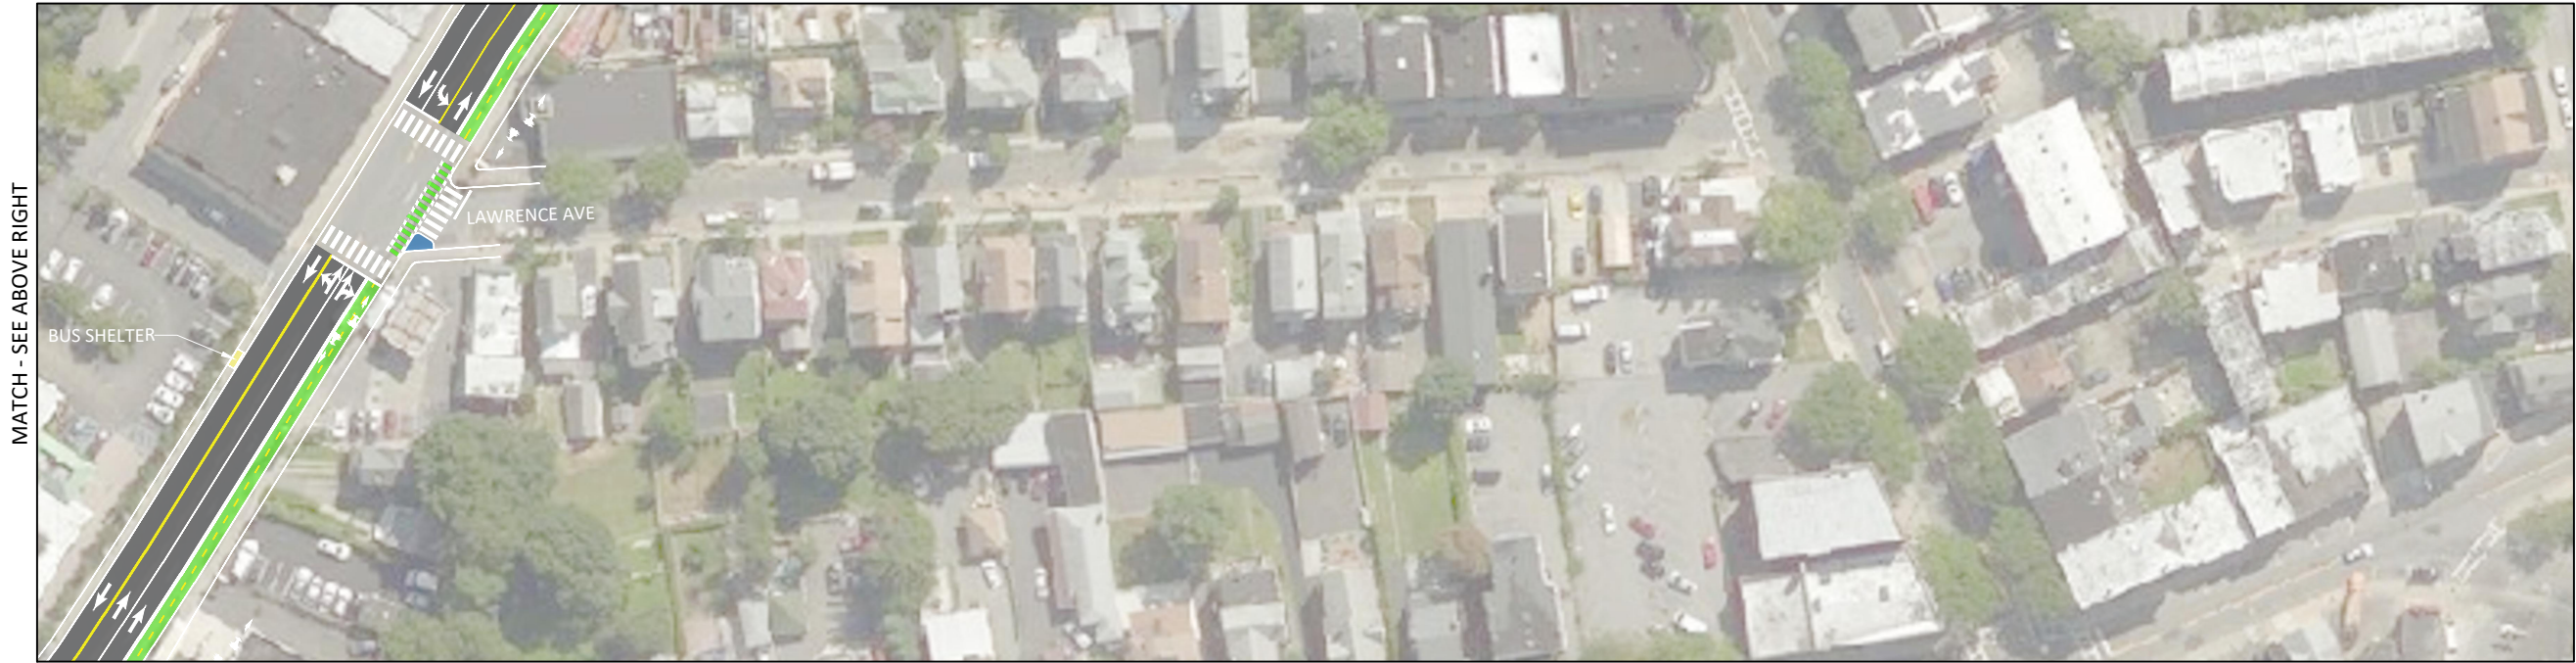


LEGEND:

TRAVEL LANE

BIKE LANE

DRAFT CONCEPTUAL
NOT FOR CONSTRUCTION

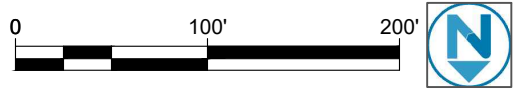

ROUTE 9
SLEEPY HOLLOW
NEW YORK
Conceptual Design Plans

sheet
05
of 27



DRAWN:	-
DESIGN:	-
REVIEWED:	
DATE	10 May 2018
PROJECT:	Route 9_v2.dwg

MATCH - SEE ABOVE RIGHT



MATCH - SEE SHEET 07 TOP LEFT

MATCH - SEE SHEET 05 BOTTOM RIGHT




MATCH - SEE BELOW LEFT

LEGEND:
TRAVEL LANE
BIKE LANE



DRAFT CONCEPTUAL
NOT FOR CONSTRUCTION

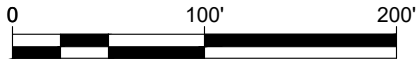


ROUTE 9
SLEEPY HOLLOW
NEW YORK
Conceptual Design Plans

sheet
06
of 27



DRAWN:	-
DESIGN:	-
REVIEWED:	
DATE	10 May 2018
PROJECT:	Route 9_v2.dwg

MATCH - SEE ABOVE RIGHT

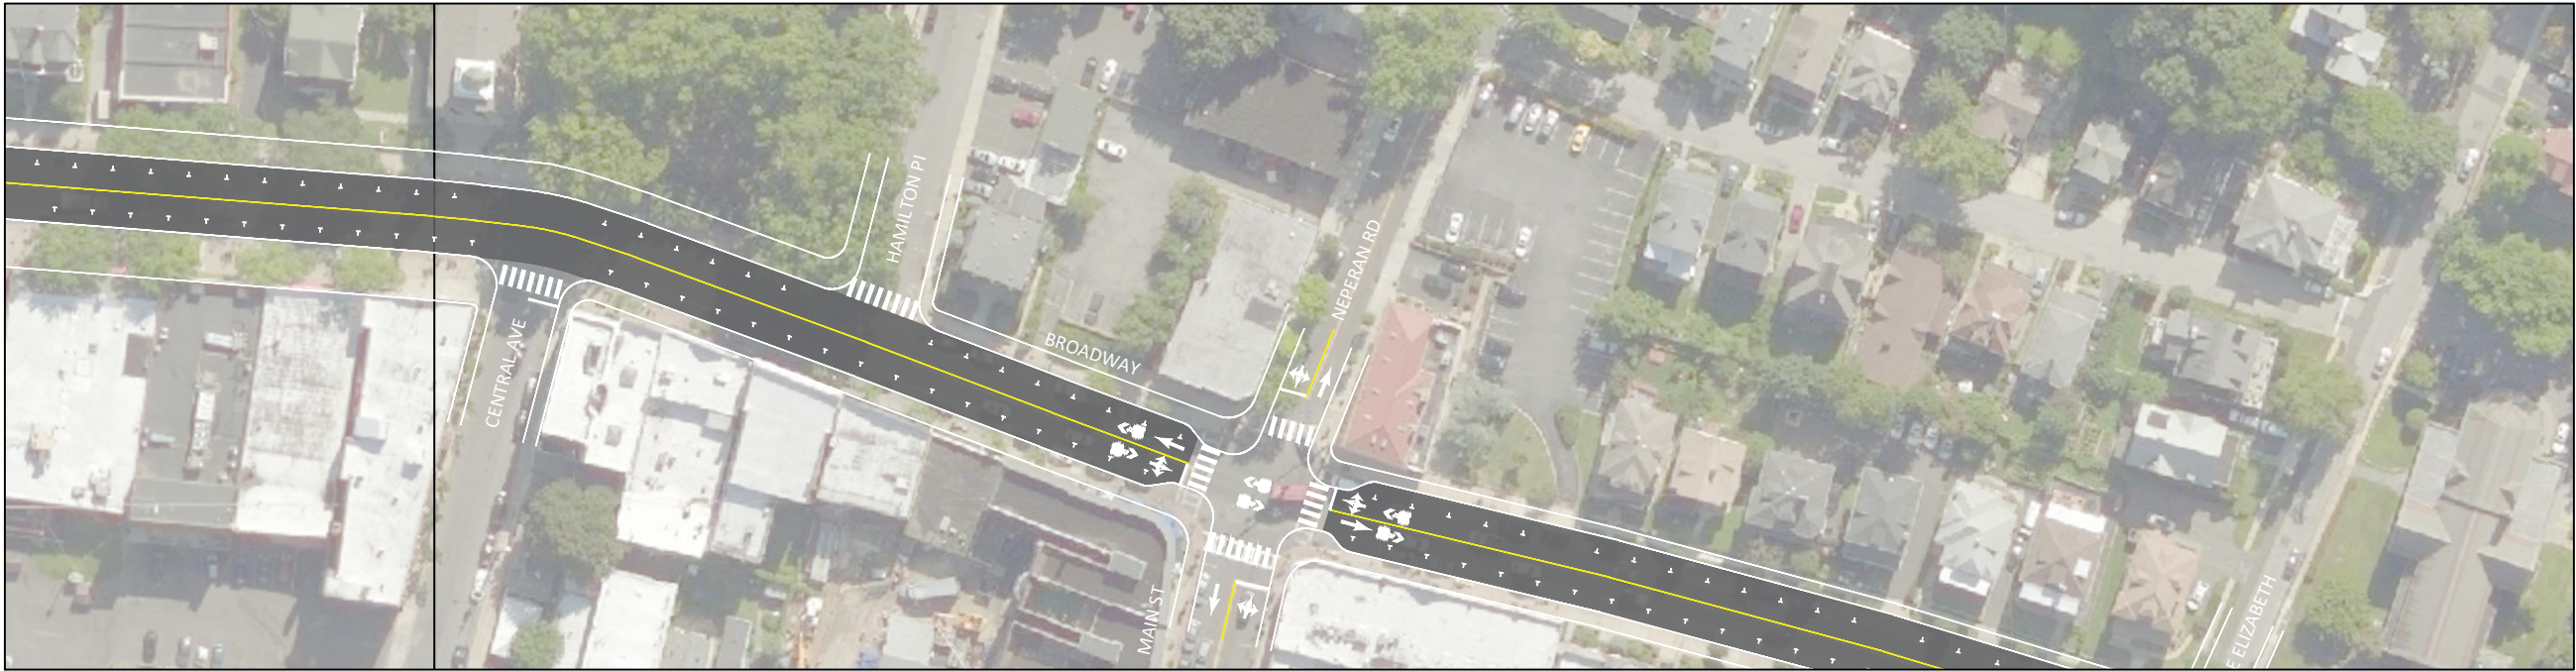

MATCH - SEE SHEET 08 TOP LEFT

MATCH - SEE SHEET 06 BOTTOM RIGHT




MATCH - SEE BELOW LEFT

LEGEND:
TRAVEL LANE
BIKE LANE



DRAFT CONCEPTUAL
NOT FOR CONSTRUCTION

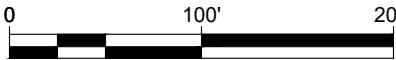

ROUTE 9

TARRYTOWN

NEW YORK

Conceptual Design Plans

sheet
07
of 27




DRAWN:	-
DESIGN:	-
REVIEWED:	
DATE	10 May 2018
PROJECT:	Route 9_v2.dwg

MATCH - SEE ABOVE RIGHT



MATCH - SEE SHEET 09 TOP LEFT

MATCH - SEE SHEET 07 BOTTOM RIGHT

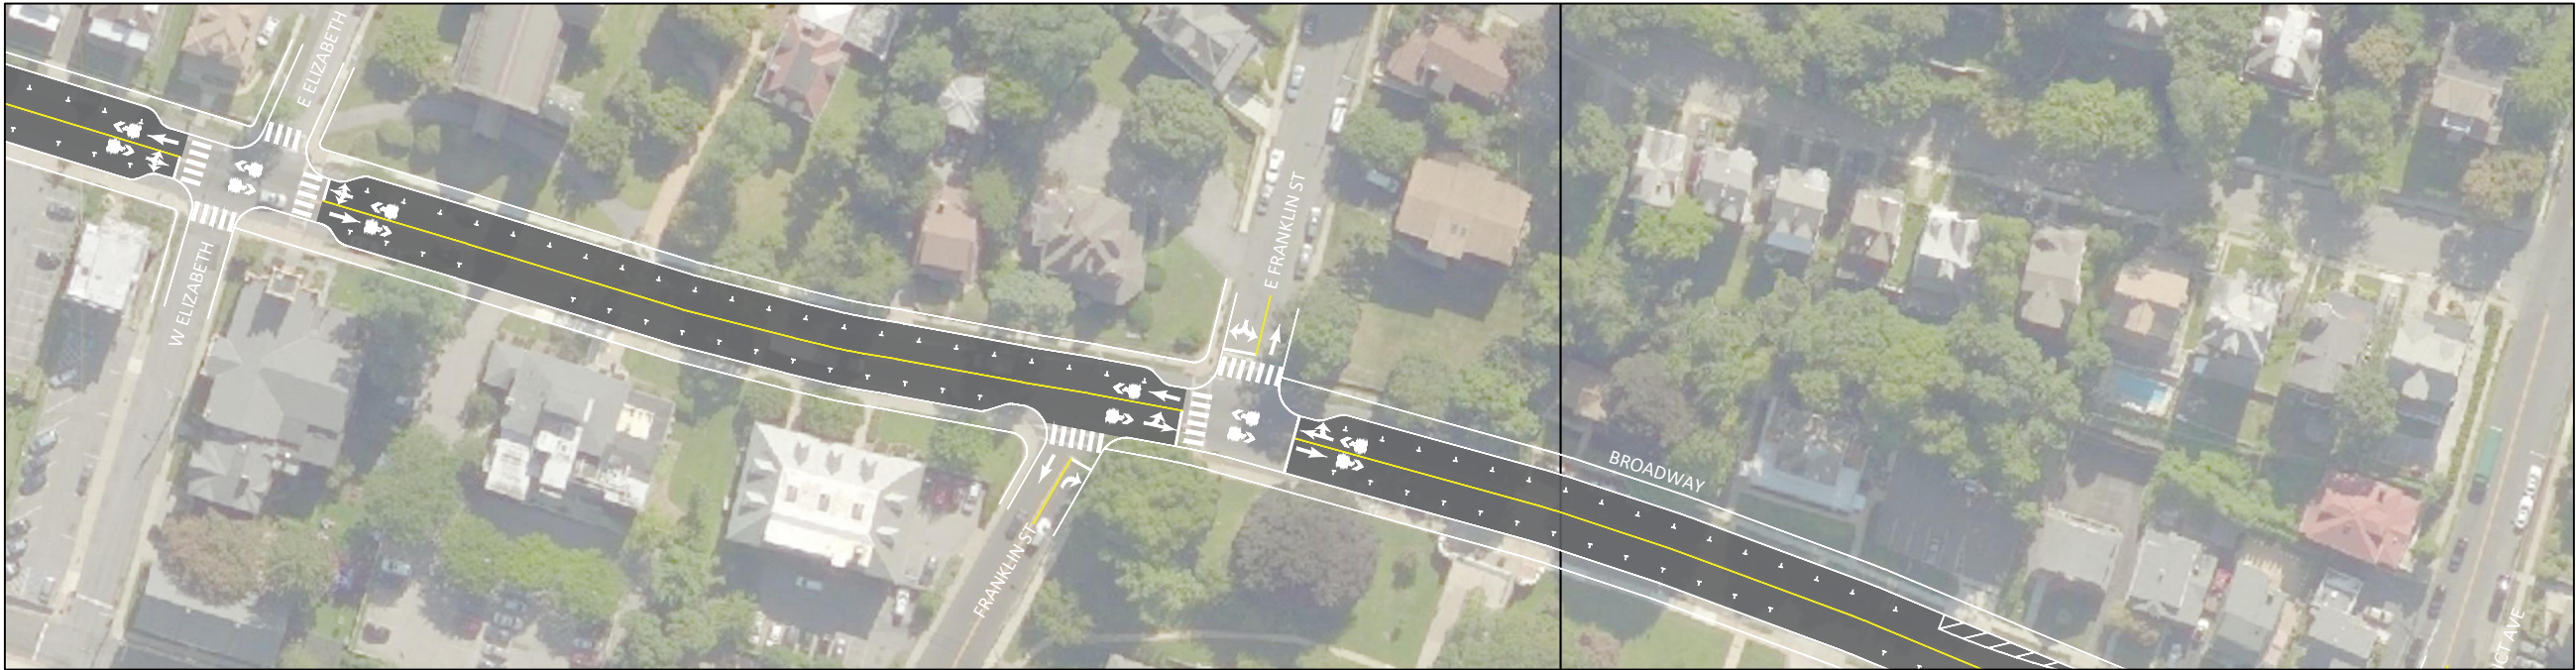


MATCH - SEE BELOW LEFT

LEGEND:
TRAVEL LANE
BIKE LANE



DRAFT CONCEPTUAL
NOT FOR CONSTRUCTION

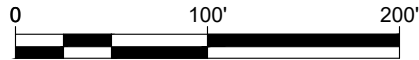

ROUTE 9

TARRYTOWN


NEW YORK

Conceptual Design Plans

sheet
08
of 27




DRAWN:	-
DESIGN:	-
REVIEWED:	
DATE	10 May 2018
PROJECT:	Route 9_v2.dwg

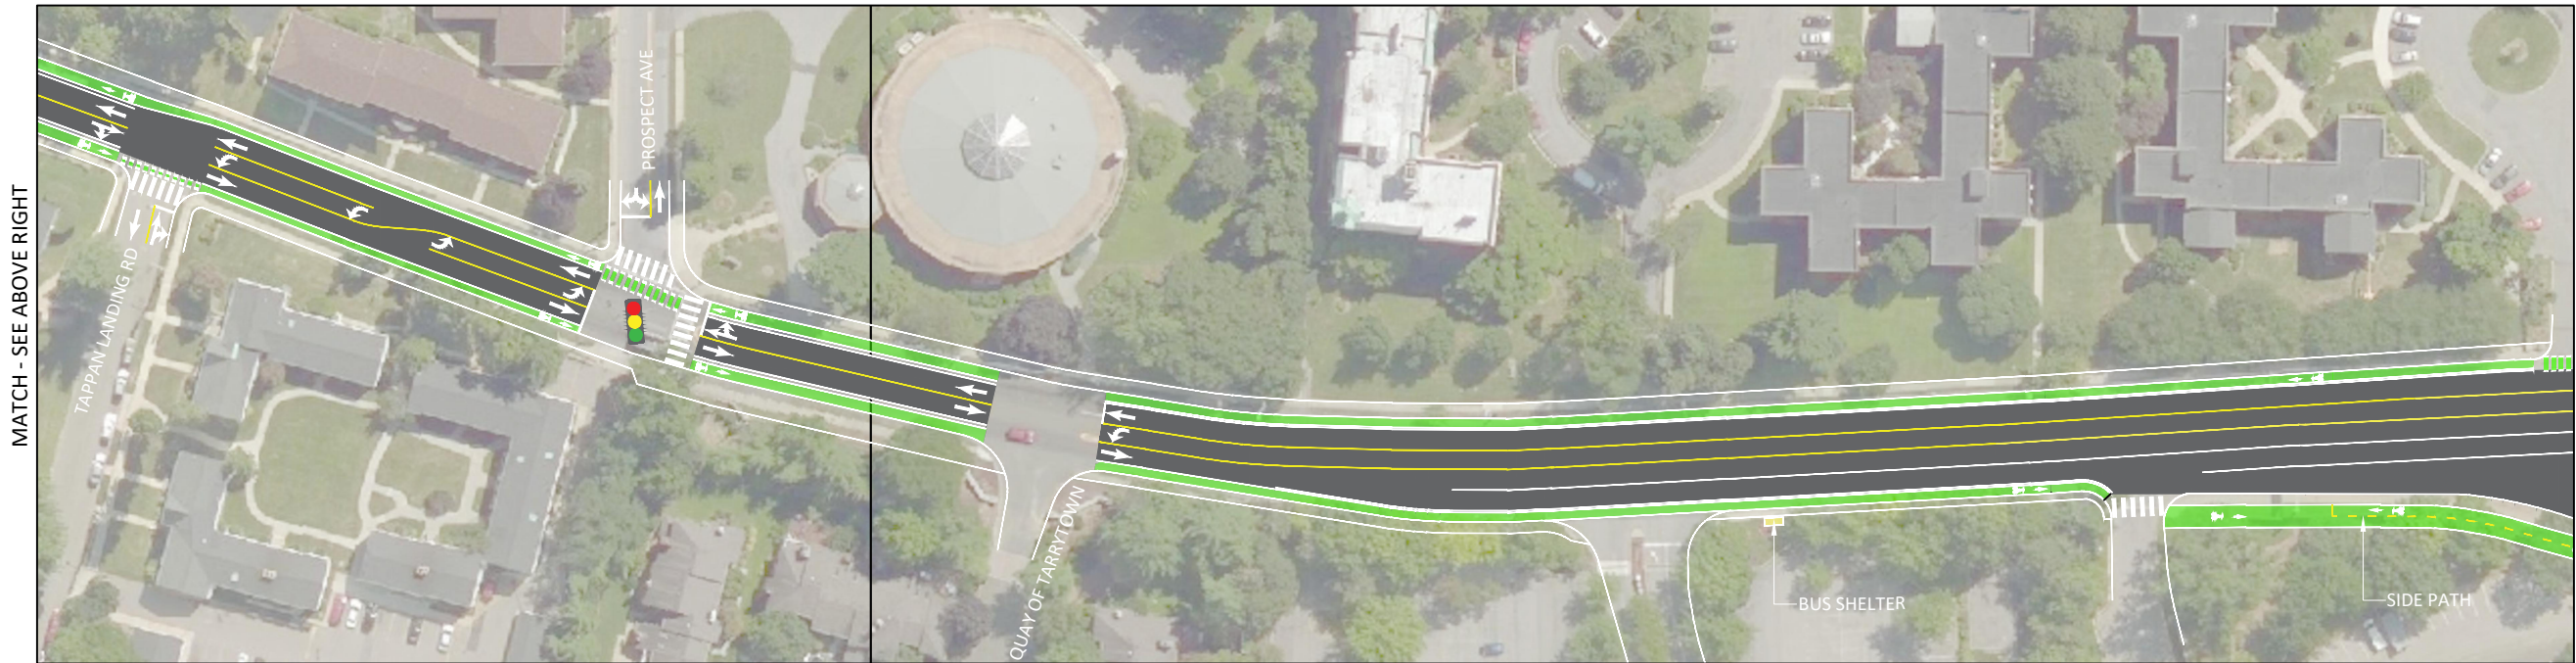

LEGEND:
 TRAVEL LANE
 BIKE LANE

DRAFT CONCEPTUAL
 NOT FOR CONSTRUCTION


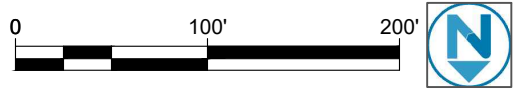


ROUTE 9
 TARRYTOWN
 NEW YORK
 Conceptual Design Plans

sheet
 09
 of 27




DRAWN:	-
DESIGN:	-
REVIEWED:	
DATE	10 May 2018
PROJECT:	Route 9_v2.dwg

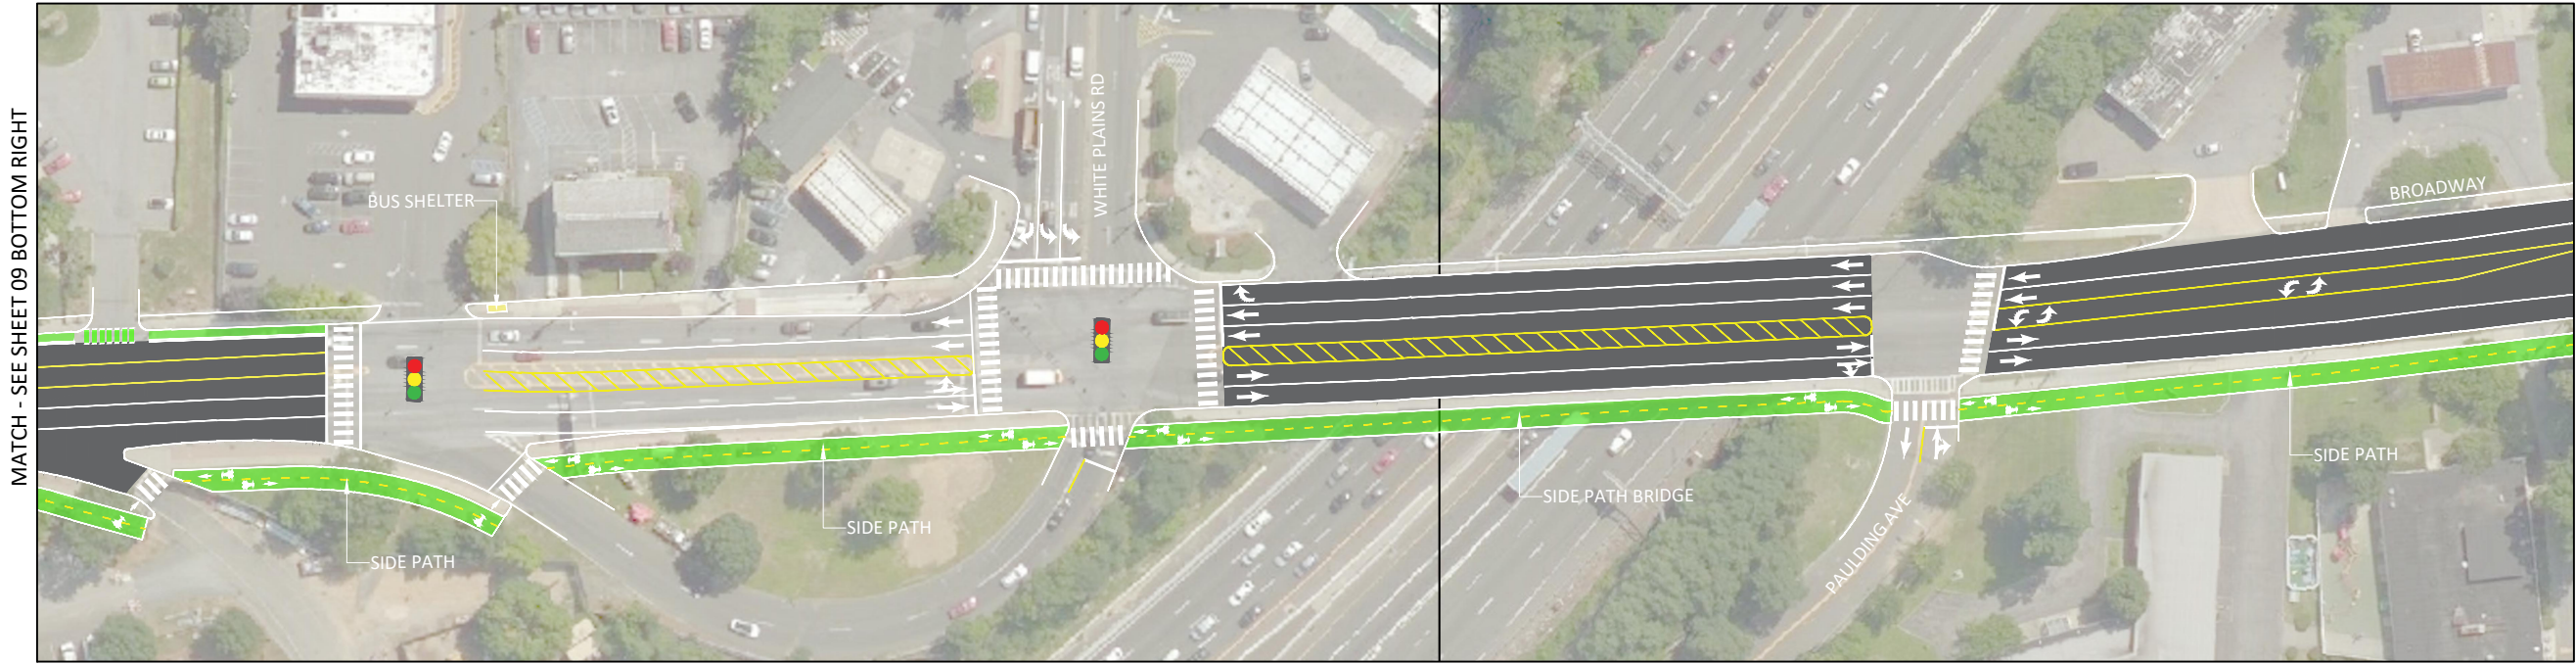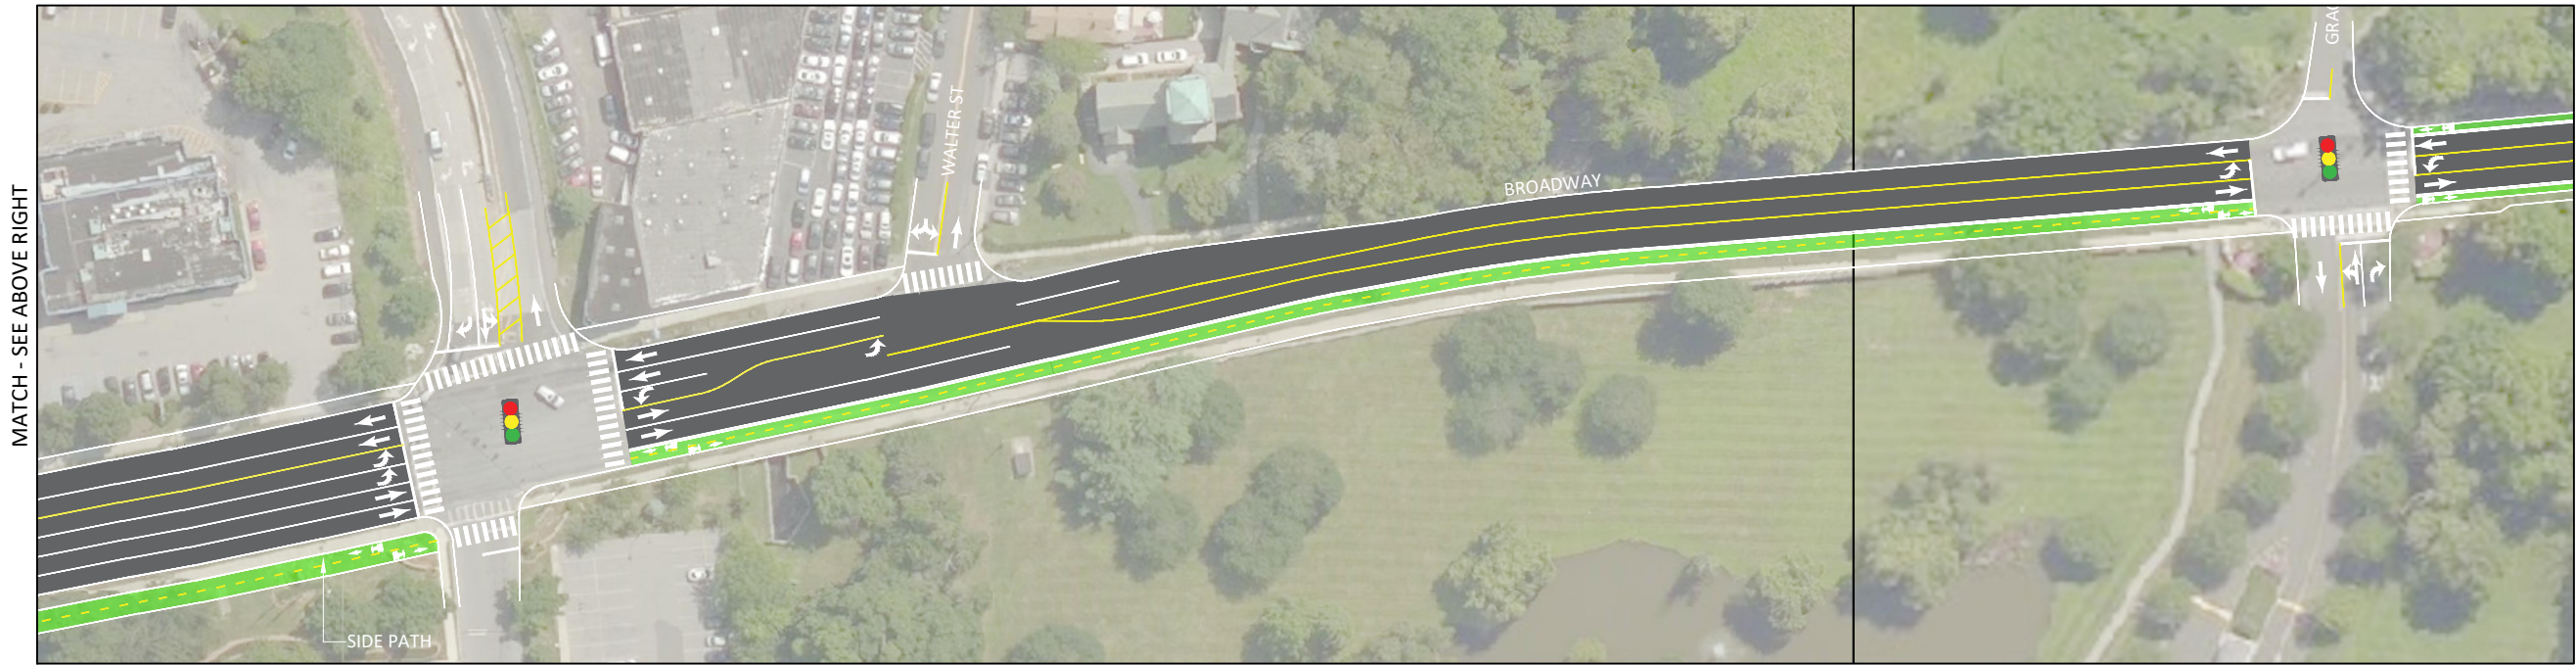

LEGEND:
TRAVEL LANE
BIKE LANE



DRAFT CONCEPTUAL
NOT FOR CONSTRUCTION

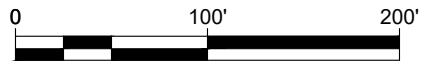


MATCH - SEE SHEET 11 TOP LEFT

MATCH - SEE BELOW LEFT

ROUTE 9
TARRYTOWN
NEW YORK
Conceptual Design Plans



DRAWN:	-
DESIGN:	-
REVIEWED:	
DATE	10 May 2018
PROJECT:	Route 9_v2.dwg

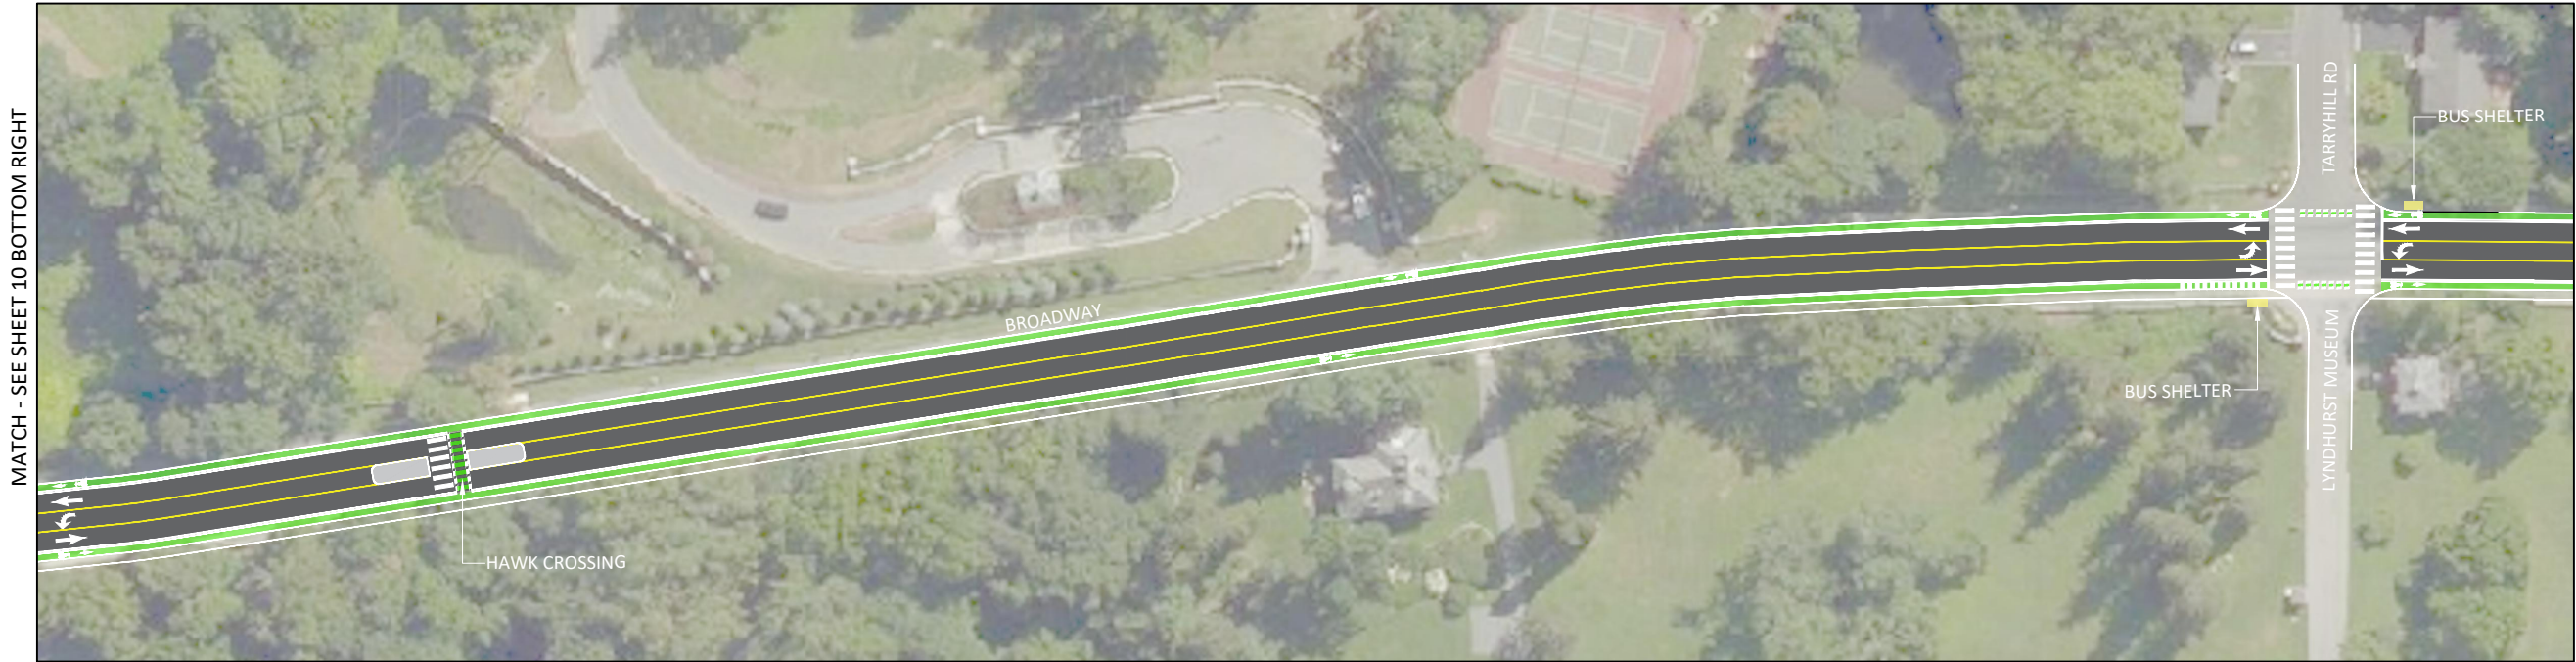


LEGEND:

TRAVEL LANE 

BIKE LANE 

DRAFT CONCEPTUAL
NOT FOR CONSTRUCTION

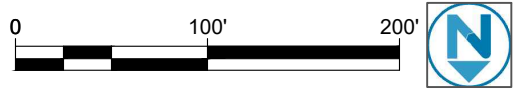

ROUTE 9

TARRYTOWN
NEW YORK
Conceptual Design Plans




DRAWN:	-
DESIGN:	-
REVIEWED:	
DATE	10 May 2018
PROJECT:	Route 9_v2.dwg

MATCH - SEE ABOVE RIGHT



MATCH - SEE SHEET 13 TOP LEFT

MATCH - SEE SHEET 011 BOTTOM RIGHT

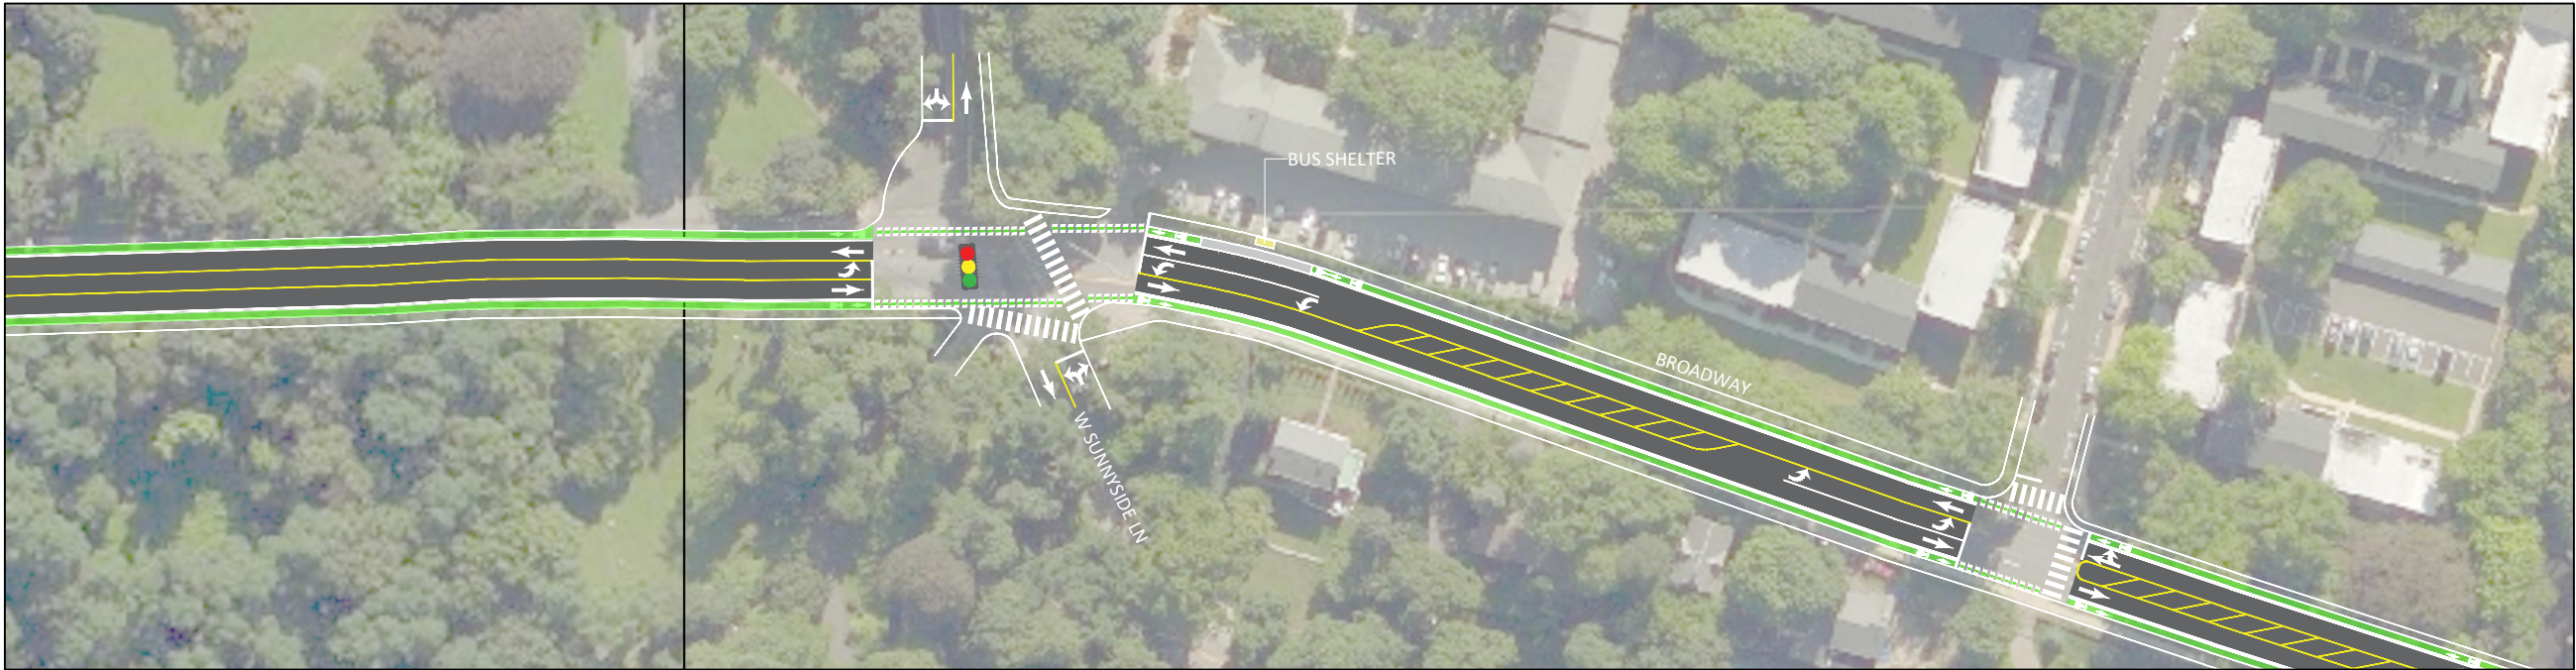


MATCH - SEE BELOW LEFT

LEGEND:
TRAVEL LANE
BIKE LANE



DRAFT CONCEPTUAL
NOT FOR CONSTRUCTION

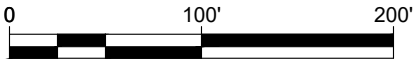

ROUTE 9

IRVINGTON

NEW YORK


Conceptual Design Plans

sheet
12
of 27



DRAWN:	-
DESIGN:	-
REVIEWED:	
DATE	10 May 2018
PROJECT:	Route 9_v2.dwg

MATCH - SEE ABOVE RIGHT

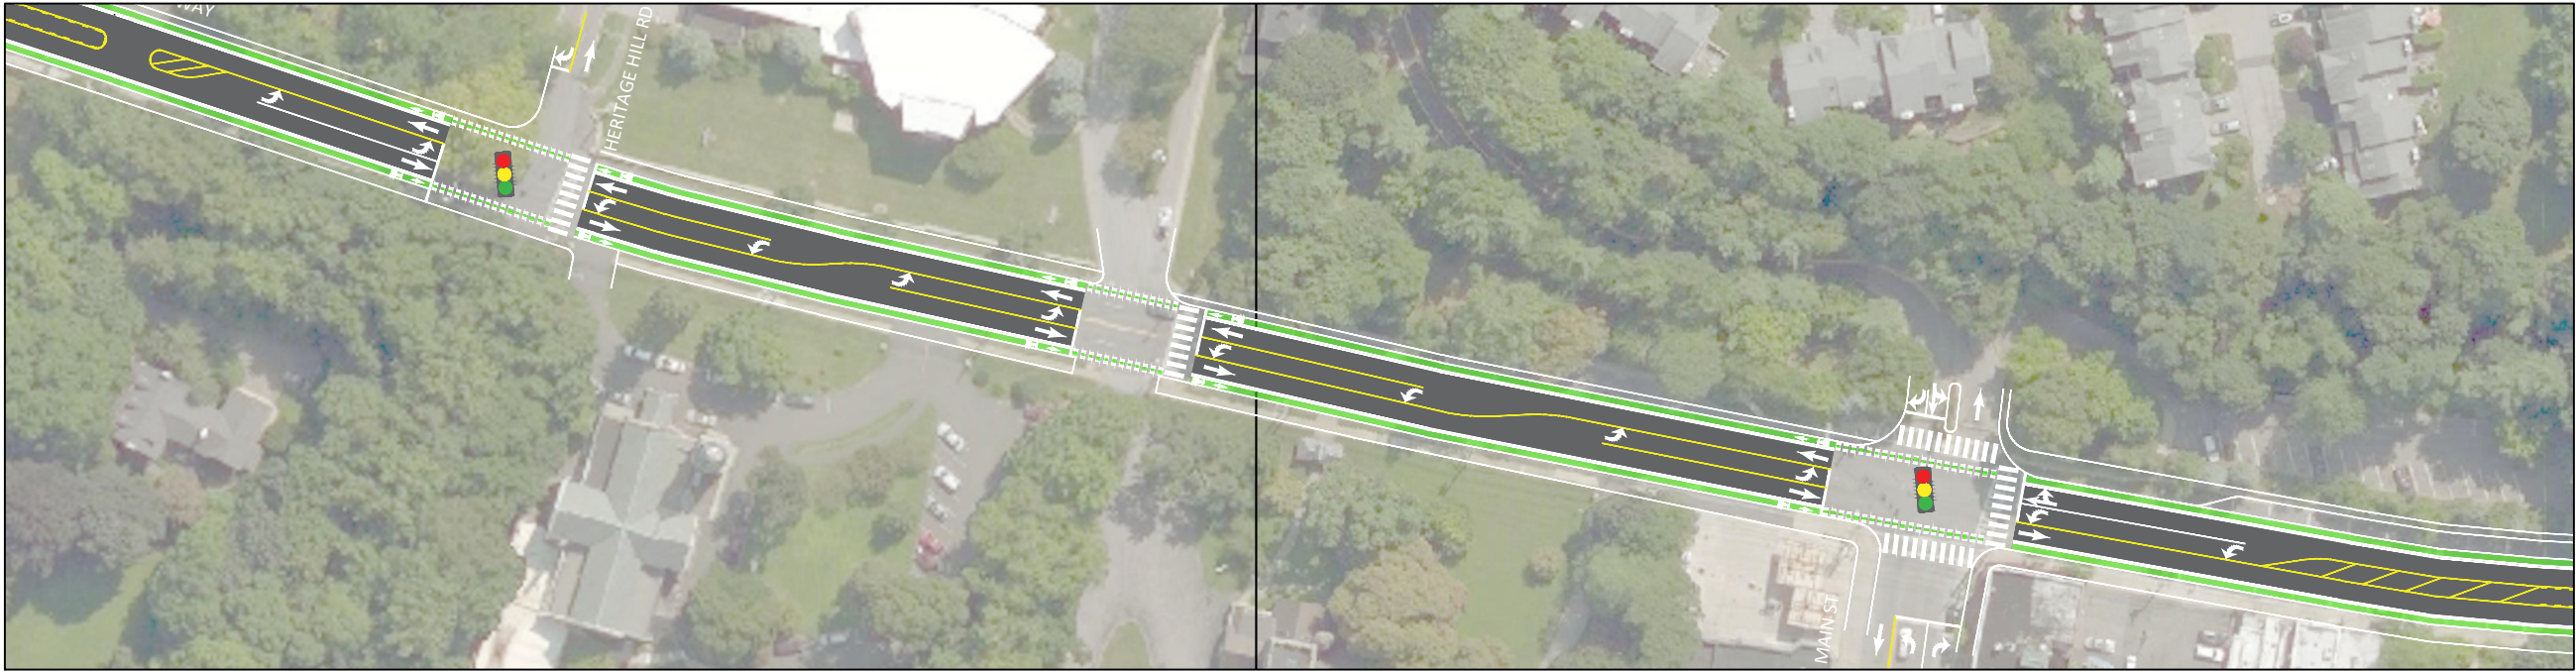

MATCH - SEE SHEET 14 TOP LEFT

MATCH - SEE SHEET 12 BOTTOM RIGHT




MATCH - SEE BELOW LEFT

LEGEND:

TRAVEL LANE

BIKE LANE



DRAFT CONCEPTUAL
NOT FOR CONSTRUCTION

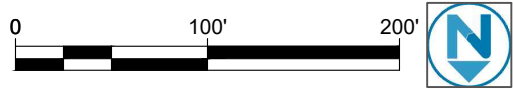

ROUTE 9
IRVINGTON
NEW YORK
Conceptual Design Plans



DRAWN:	-
DESIGN:	-
REVIEWED:	
DATE	10 May 2018
PROJECT:	Route 9_v2.dwg

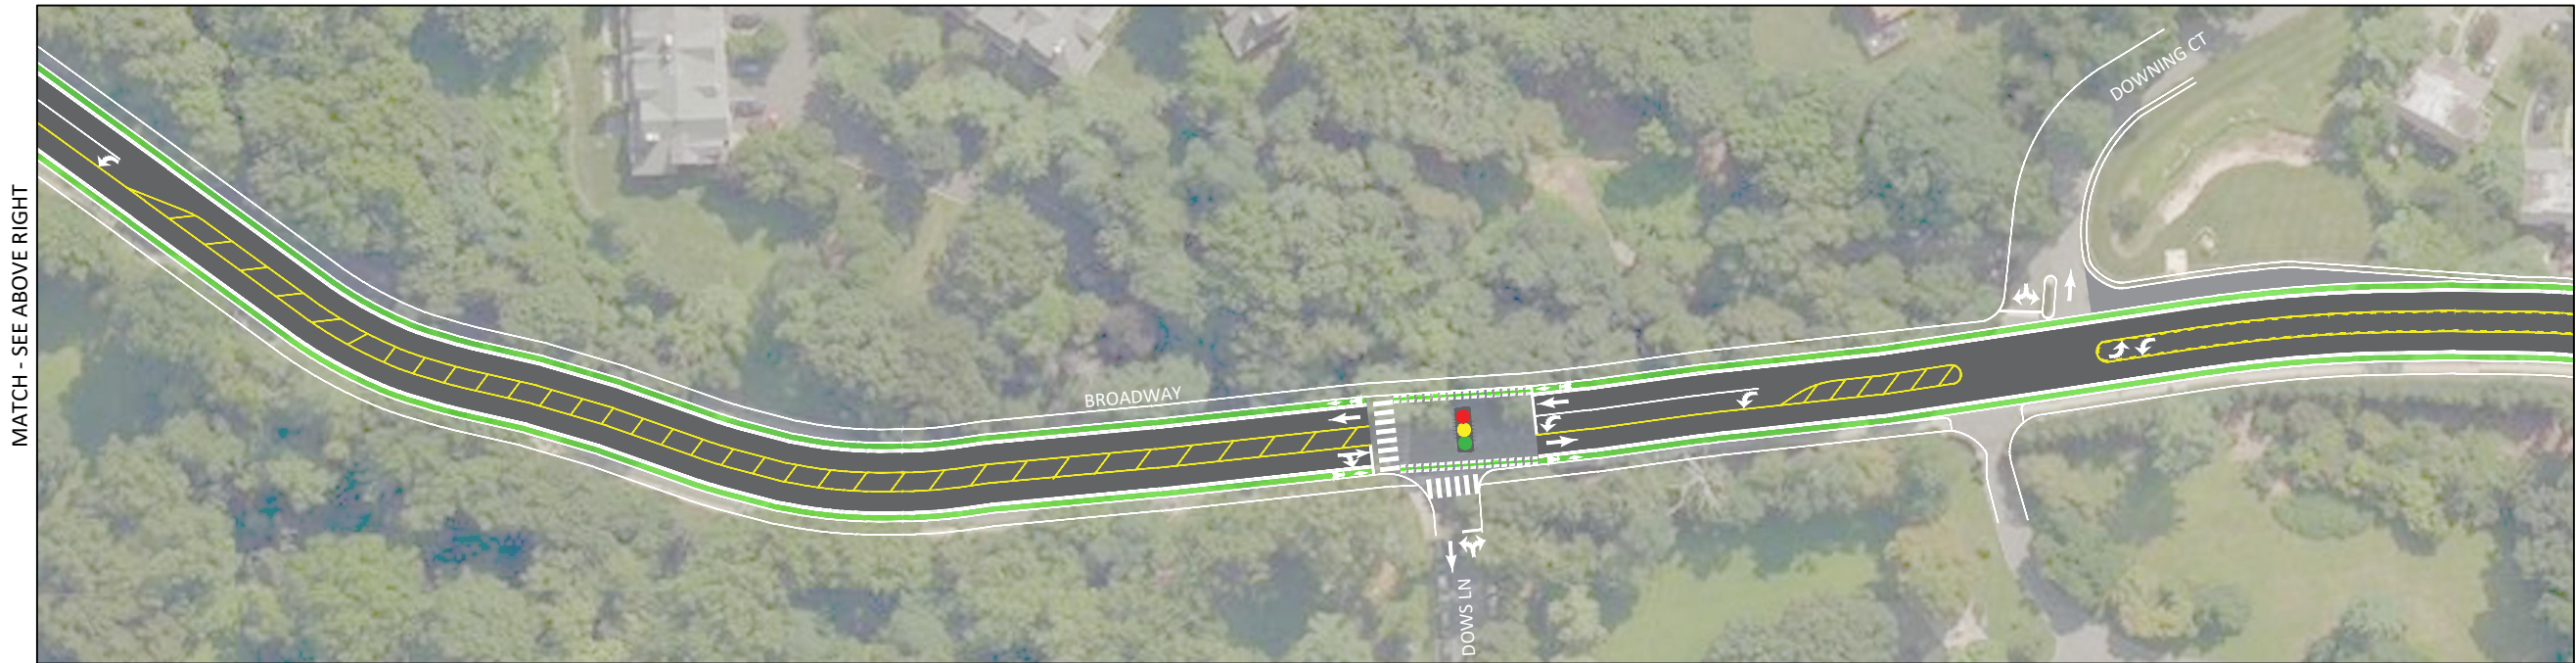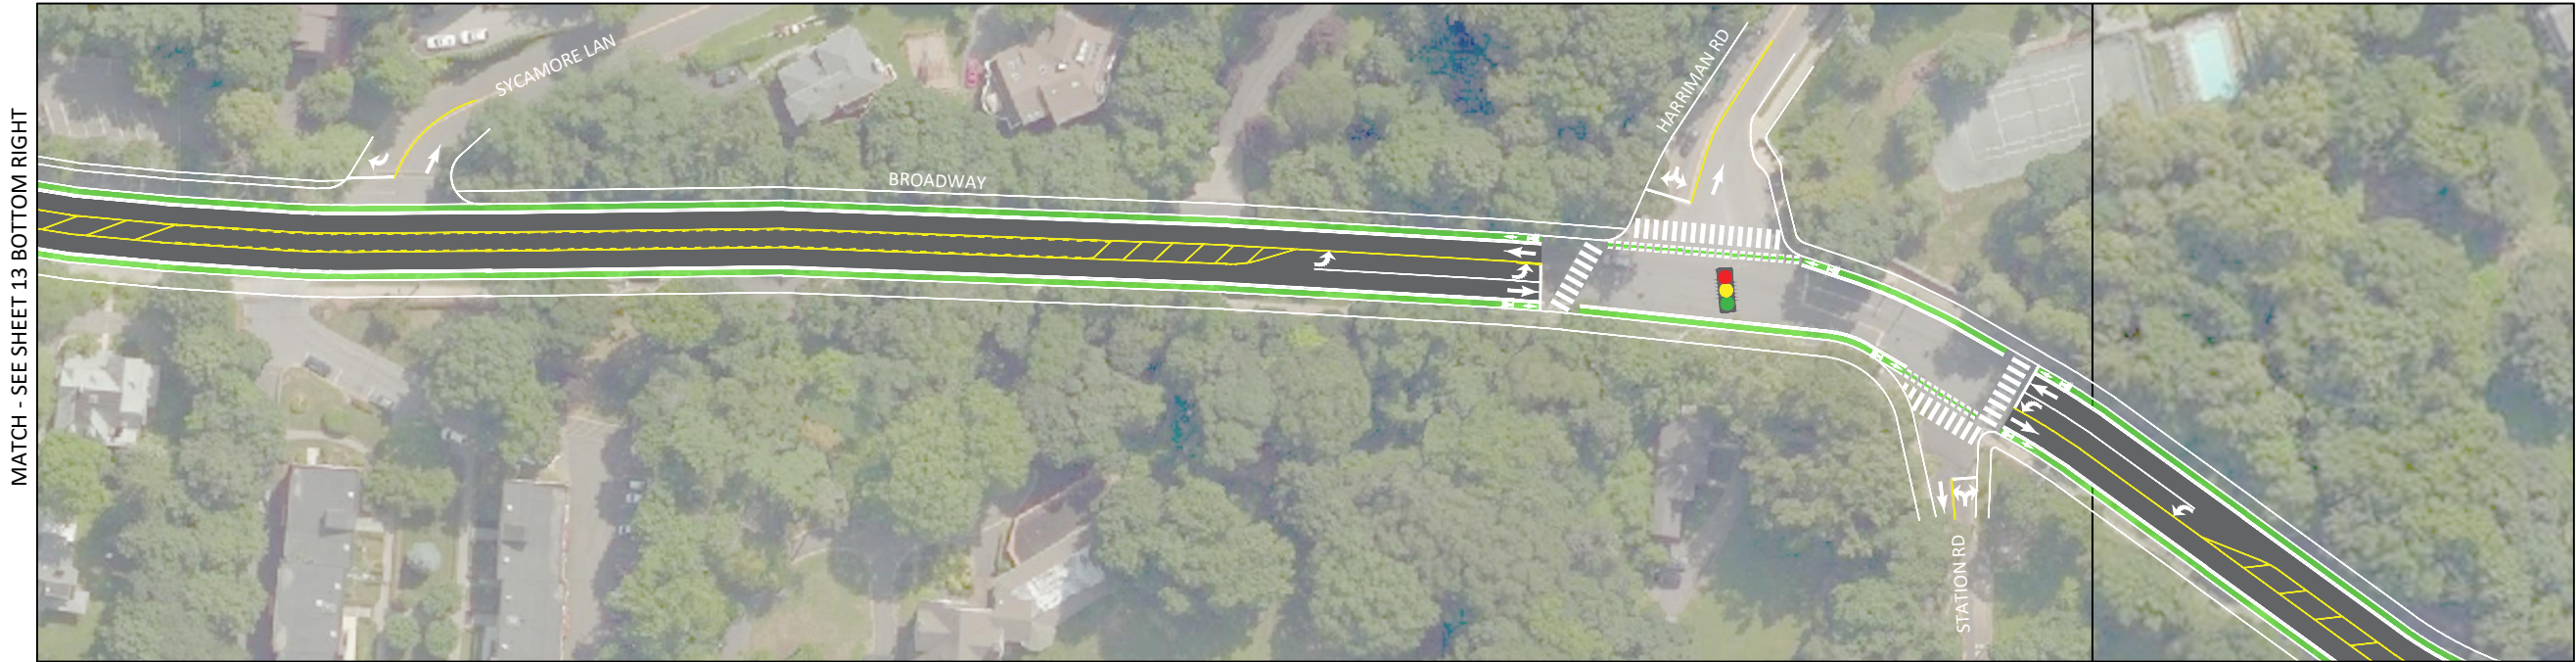

MATCH - SEE SHEET 13 BOTTOM RIGHT


MATCH - SEE ABOVE RIGHT

MATCH - SEE BELOW LEFT

MATCH - SEE SHEET 15 TOP LEFT

LEGEND:
 TRAVEL LANE 
 BIKE LANE 

DRAFT CONCEPTUAL
 NOT FOR CONSTRUCTION

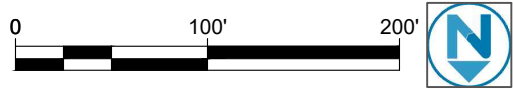

ROUTE 9
 IRVINGTON
 NEW YORK
 Conceptual Design Plans

sheet
 14
 of 27

DRAWN:	-
DESIGN:	-
REVIEWED:	
DATE	10 May 2018
PROJECT:	Route 9_v2.dwg



MATCH - SEE SHEET 14 BOTTOM RIGHT

MATCH - SEE ABOVE RIGHT


MATCH - SEE BELOW LEFT

MATCH - SEE SHEET 16 TOP LEFT

LEGEND:
 TRAVEL LANE
 BIKE LANE



DRAFT CONCEPTUAL
 NOT FOR CONSTRUCTION


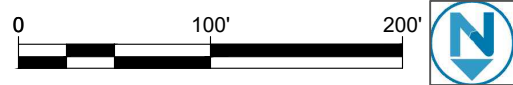


ROUTE 9

IRVINGTON
 NEW YORK
 Conceptual Design Plans



DRAWN:	-
DESIGN:	-
REVIEWED:	
DATE	10 May 2018
PROJECT:	Route 9_v2.dwg

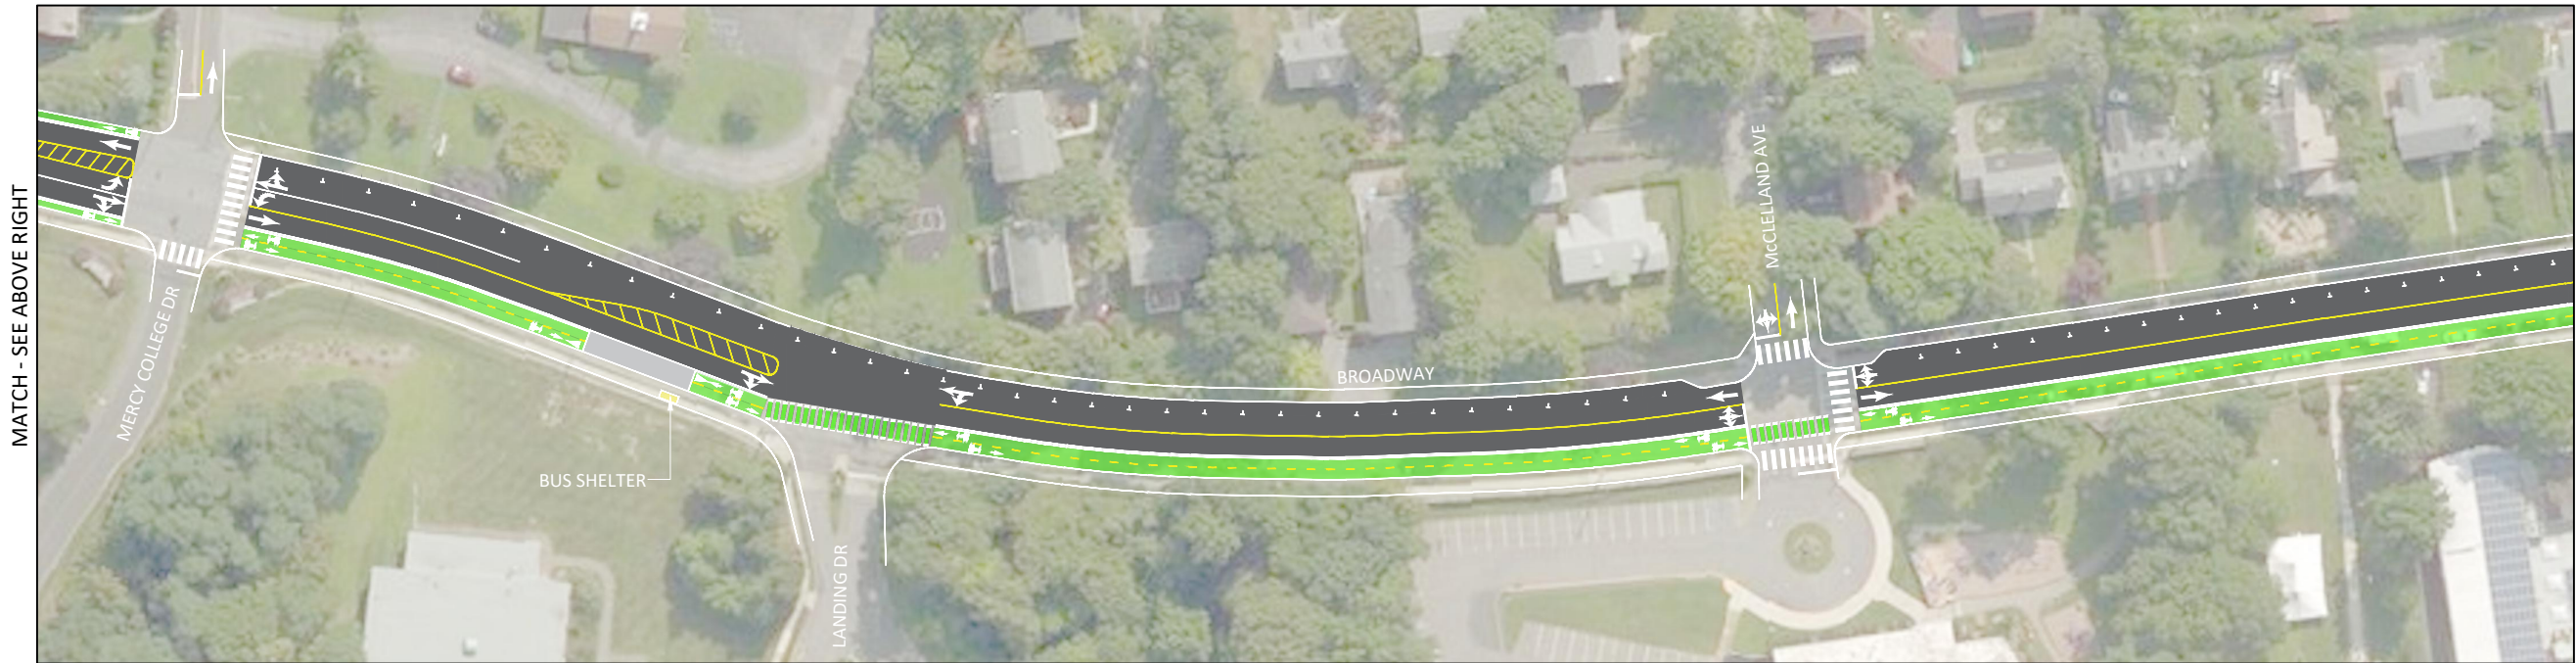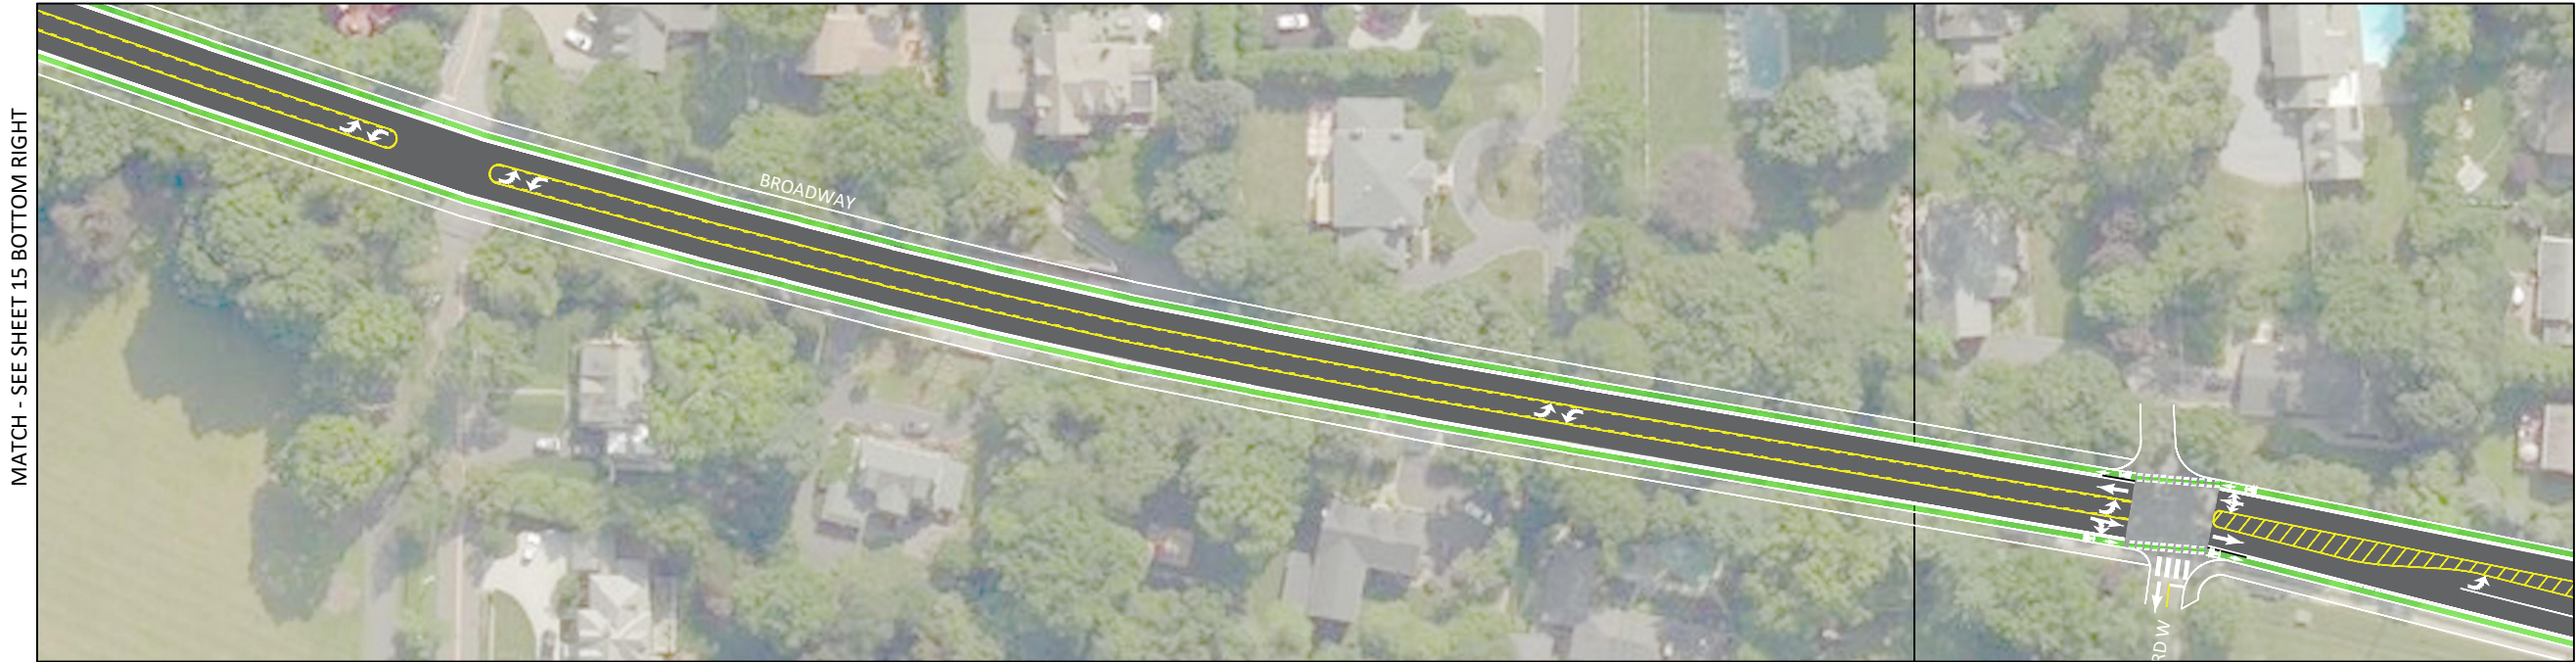

MATCH - SEE SHEET 15 BOTTOM RIGHT

MATCH - SEE ABOVE RIGHT


MATCH - SEE BELOW LEFT

MATCH - SEE SHEET 17 TOP LEFT

LEGEND:
TRAVEL LANE
BIKE LANE



DRAFT CONCEPTUAL
NOT FOR CONSTRUCTION

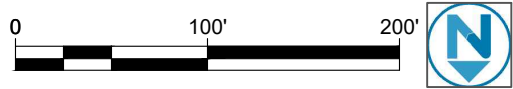

ROUTE 9


DOBBS FERRY

NEW YORK

Conceptual Design Plans

sheet
16
of 27

DRAWN:	-
DESIGN:	-
REVIEWED:	
DATE	10 May 2018
PROJECT:	Route 9_v2.dwg

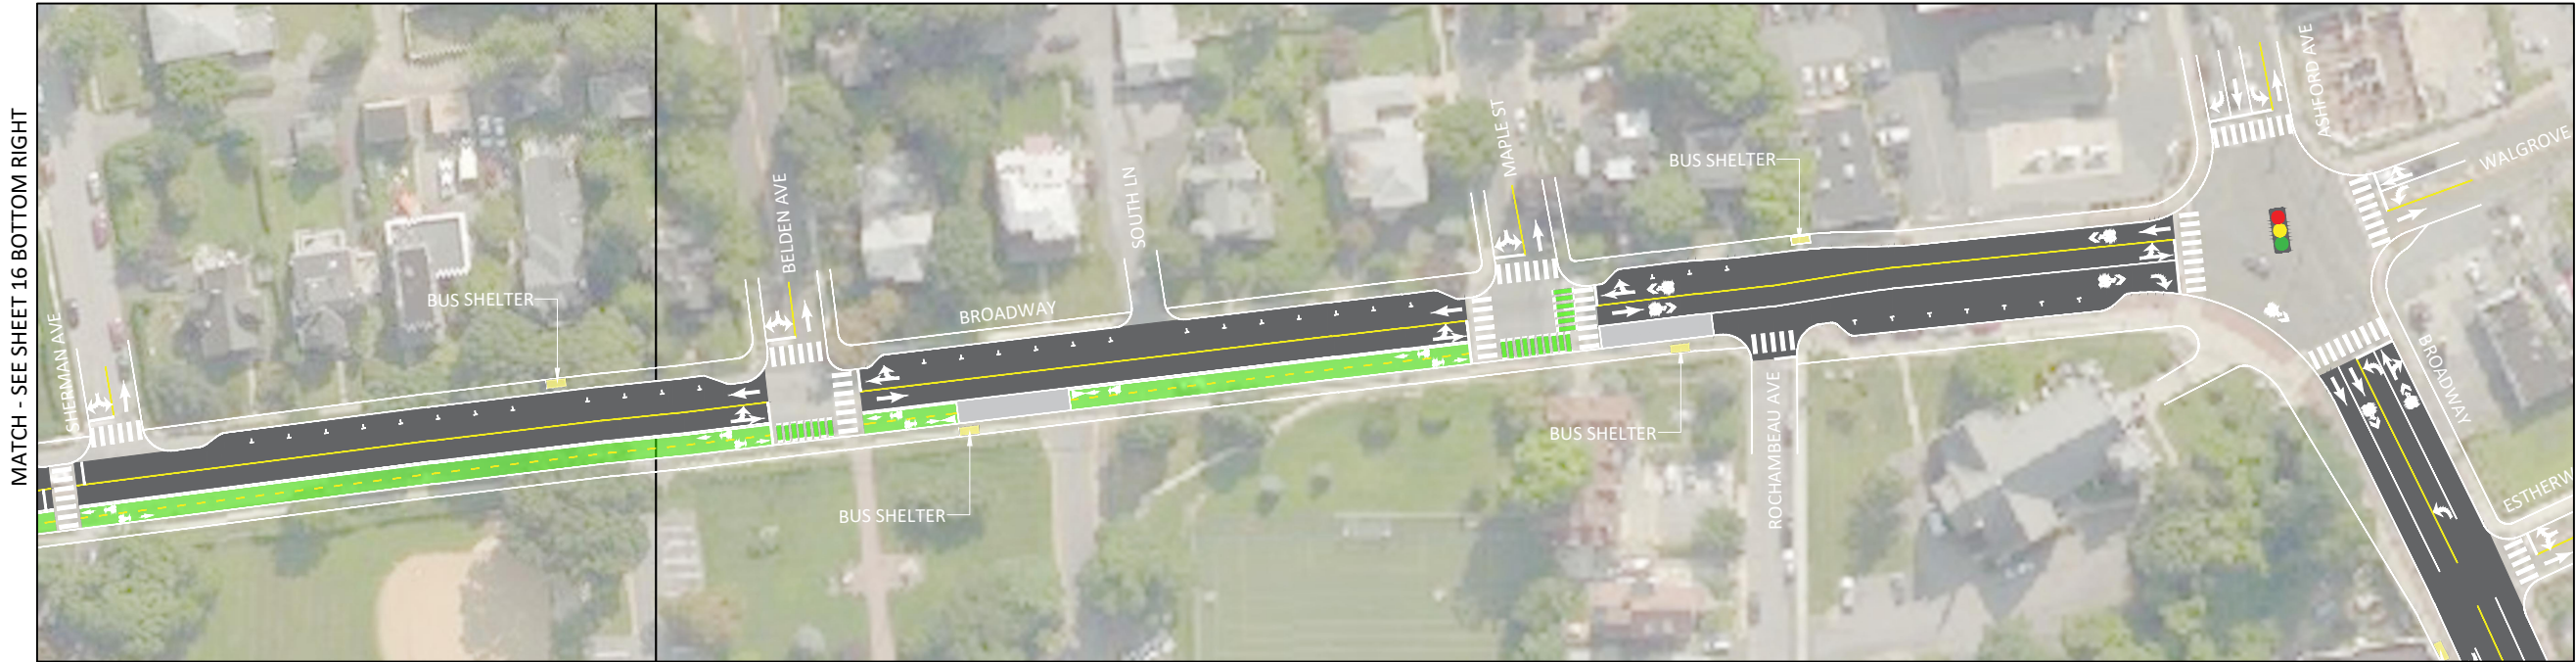


MATCH - SEE SHEET 16 BOTTOM RIGHT

MATCH - SEE SHEET 18 TOP LEFT

LEGEND:
TRAVEL LANE
BIKE LANE



DRAFT CONCEPTUAL
NOT FOR CONSTRUCTION

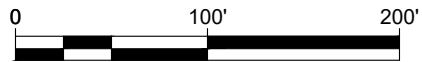

ROUTE 9
DOBBS FERRY
NEW YORK
Conceptual Design Plans

sheet
17
of 27




DRAWN:	-
DESIGN:	-
REVIEWED:	
DATE	10 May 2018
PROJECT:	Route 9_v2.dwg



LEGEND:
TRAVEL LANE
BIKE LANE



DRAFT CONCEPTUAL
NOT FOR CONSTRUCTION

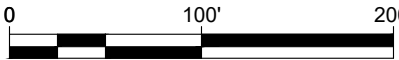

ROUTE 9
DOBBS FERRY
NEW YORK
Conceptual Design Plans

sheet
18
of 25



DRAWN:	-
DESIGN:	-
REVIEWED:	
DATE	10 May 2018
PROJECT:	Route 9_v2.dwg



MATCH - SEE RIGHT
MATCH - SEE LEFT




MATCH - SEE SHEET 20 LEFT

LEGEND:

TRAVEL LANE	
BIKE LANE	

DRAFT CONCEPTUAL
NOT FOR CONSTRUCTION


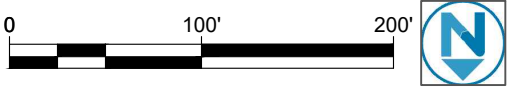


ROUTE 9
DOBBS FERRY
NEW YORK
Conceptual Design Plans

sheet
19
of 25



DRAWN:	-
DESIGN:	-
REVIEWED:	
DATE	10 May 2018
PROJECT:	Route 9_v2.dwg

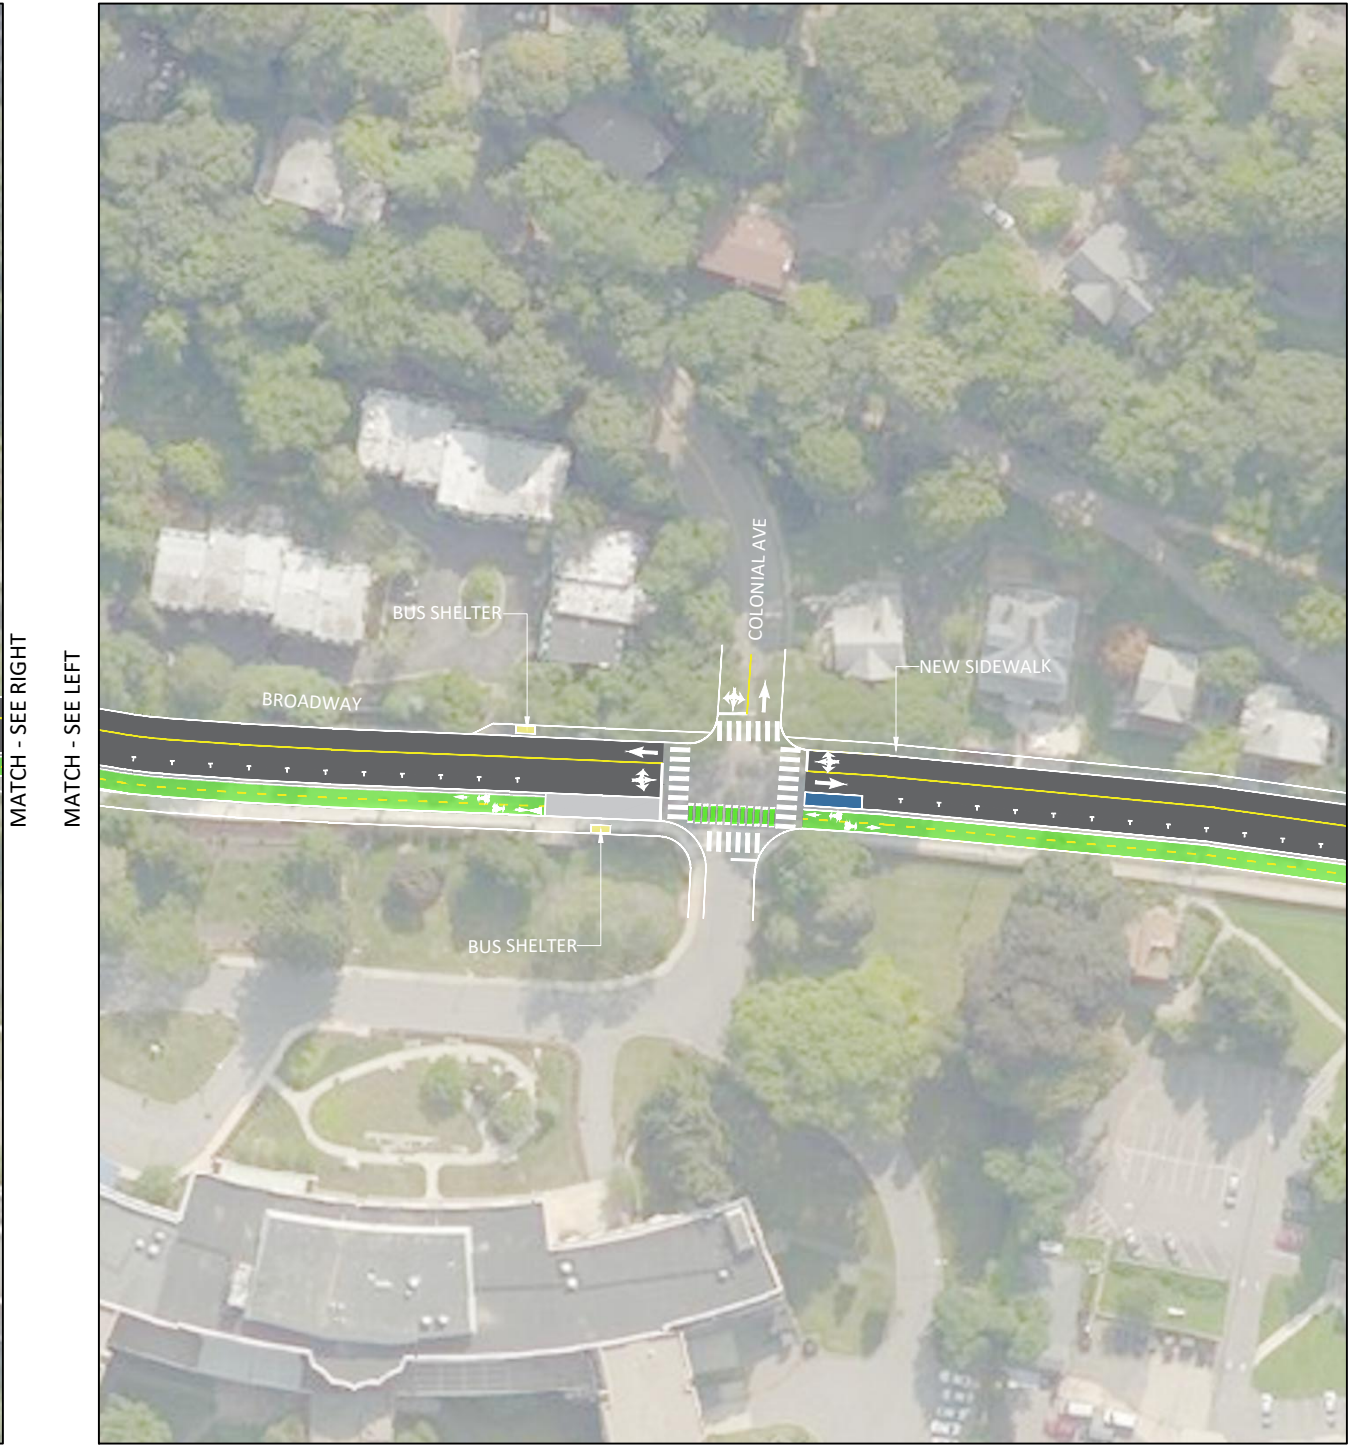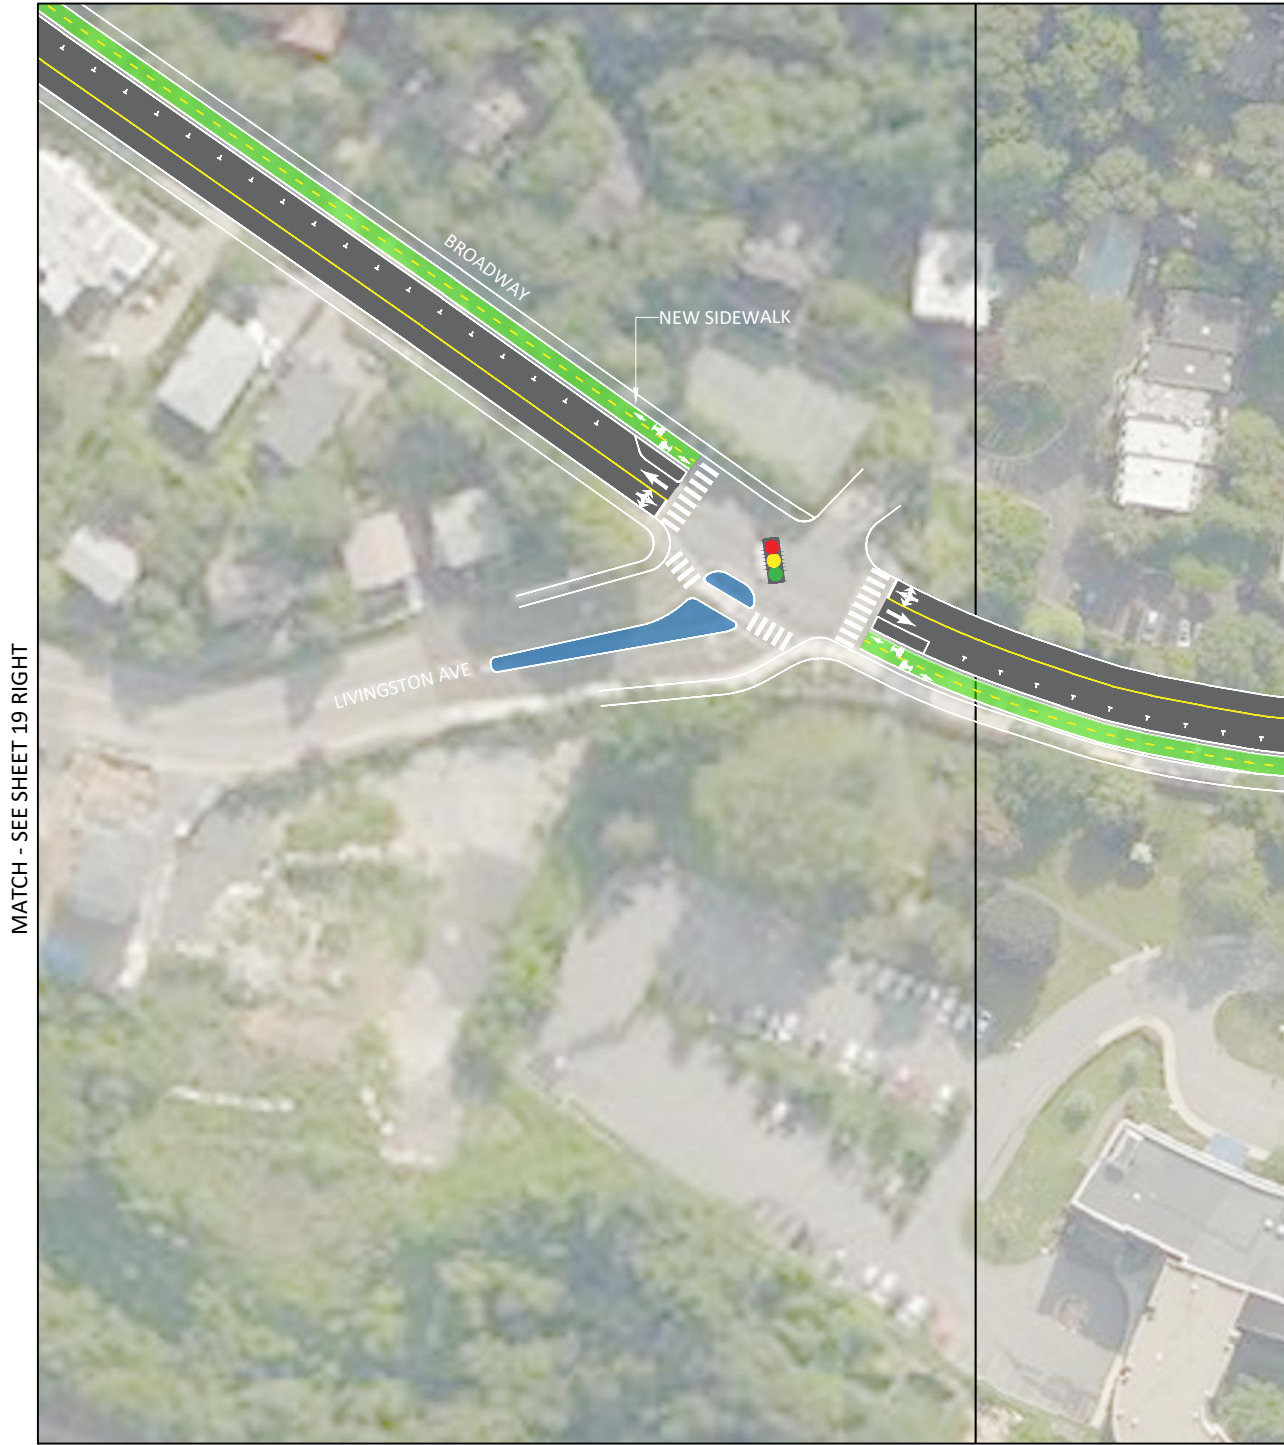


LEGEND:

- TRAVEL LANE
- BIKE LANE



DRAFT CONCEPTUAL
NOT FOR CONSTRUCTION

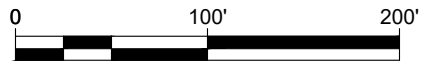

ROUTE 9

DOBBS FERRY

NEW YORK

Conceptual Design Plans

sheet
20
of 25




DRAWN:	-
DESIGN:	-
REVIEWED:	
DATE	10 May 2018
PROJECT:	Route 9_v2.dwg



LEGEND:
 TRAVEL LANE 
 BIKE LANE 

**DRAFT CONCEPTUAL
 NOT FOR CONSTRUCTION**


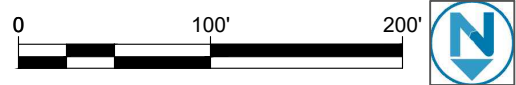


ROUTE 9
 DOBBS FERRY
 NEW YORK
 Conceptual Design Plans

sheet
21
 of 27



DRAWN:	-
DESIGN:	-
REVIEWED:	
DATE	10 May 2018
PROJECT:	Route 9_v2.dwg

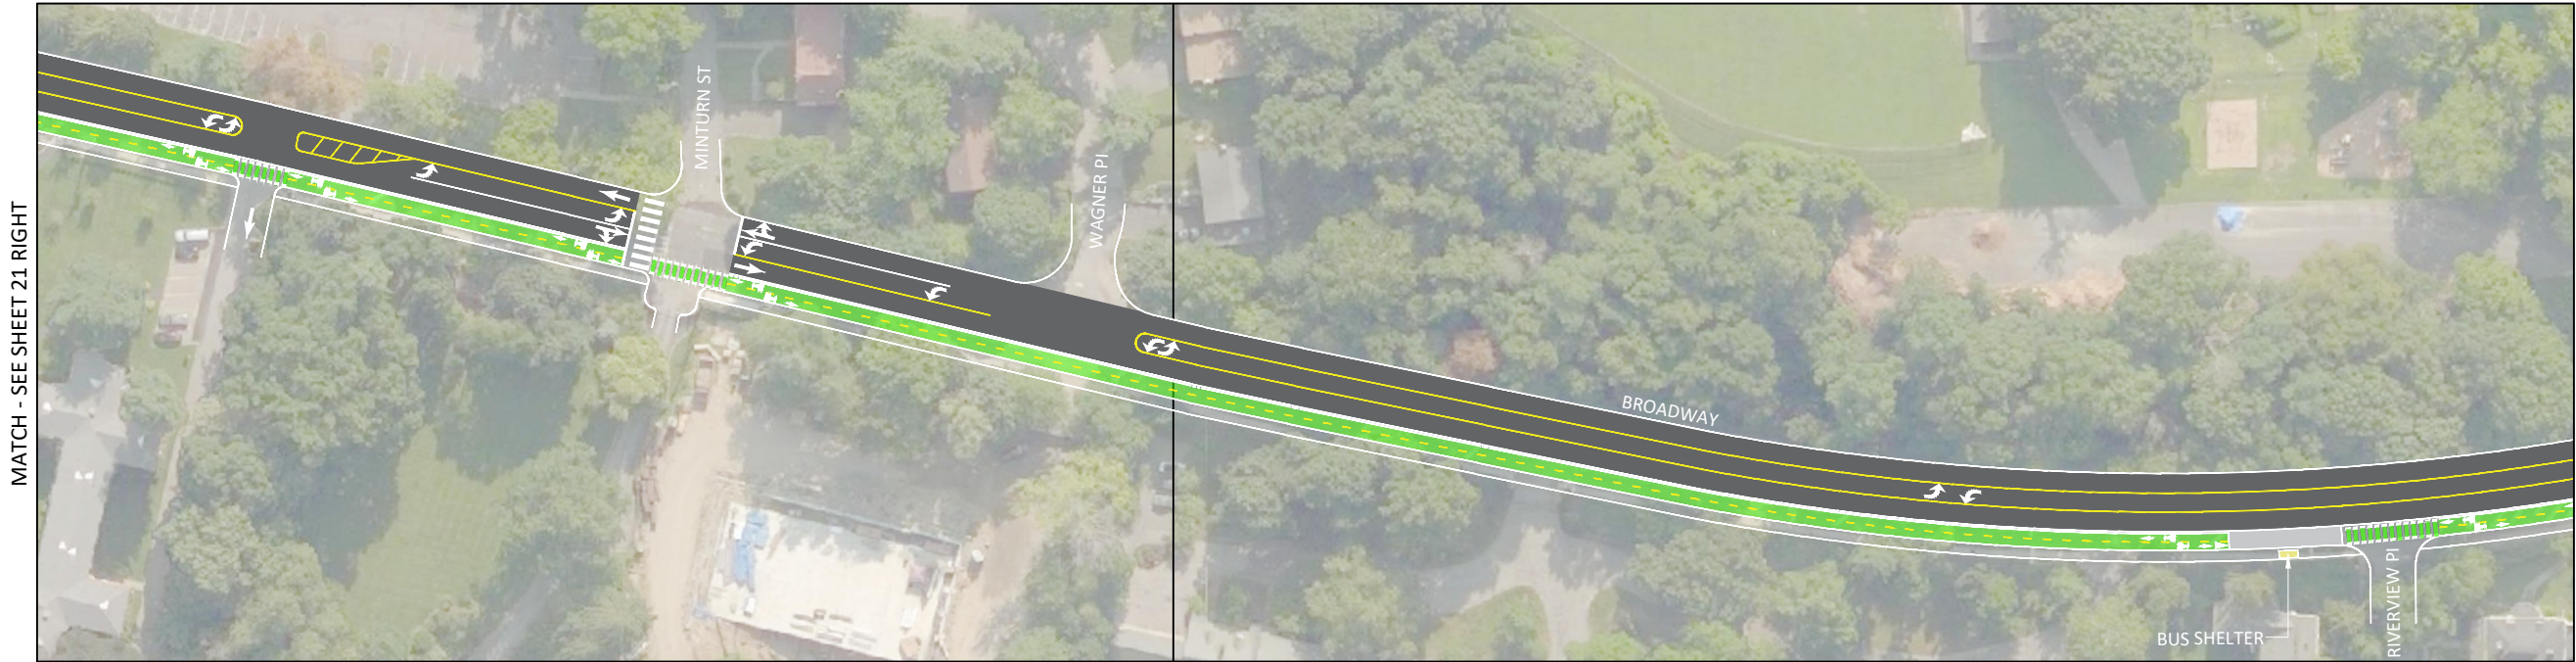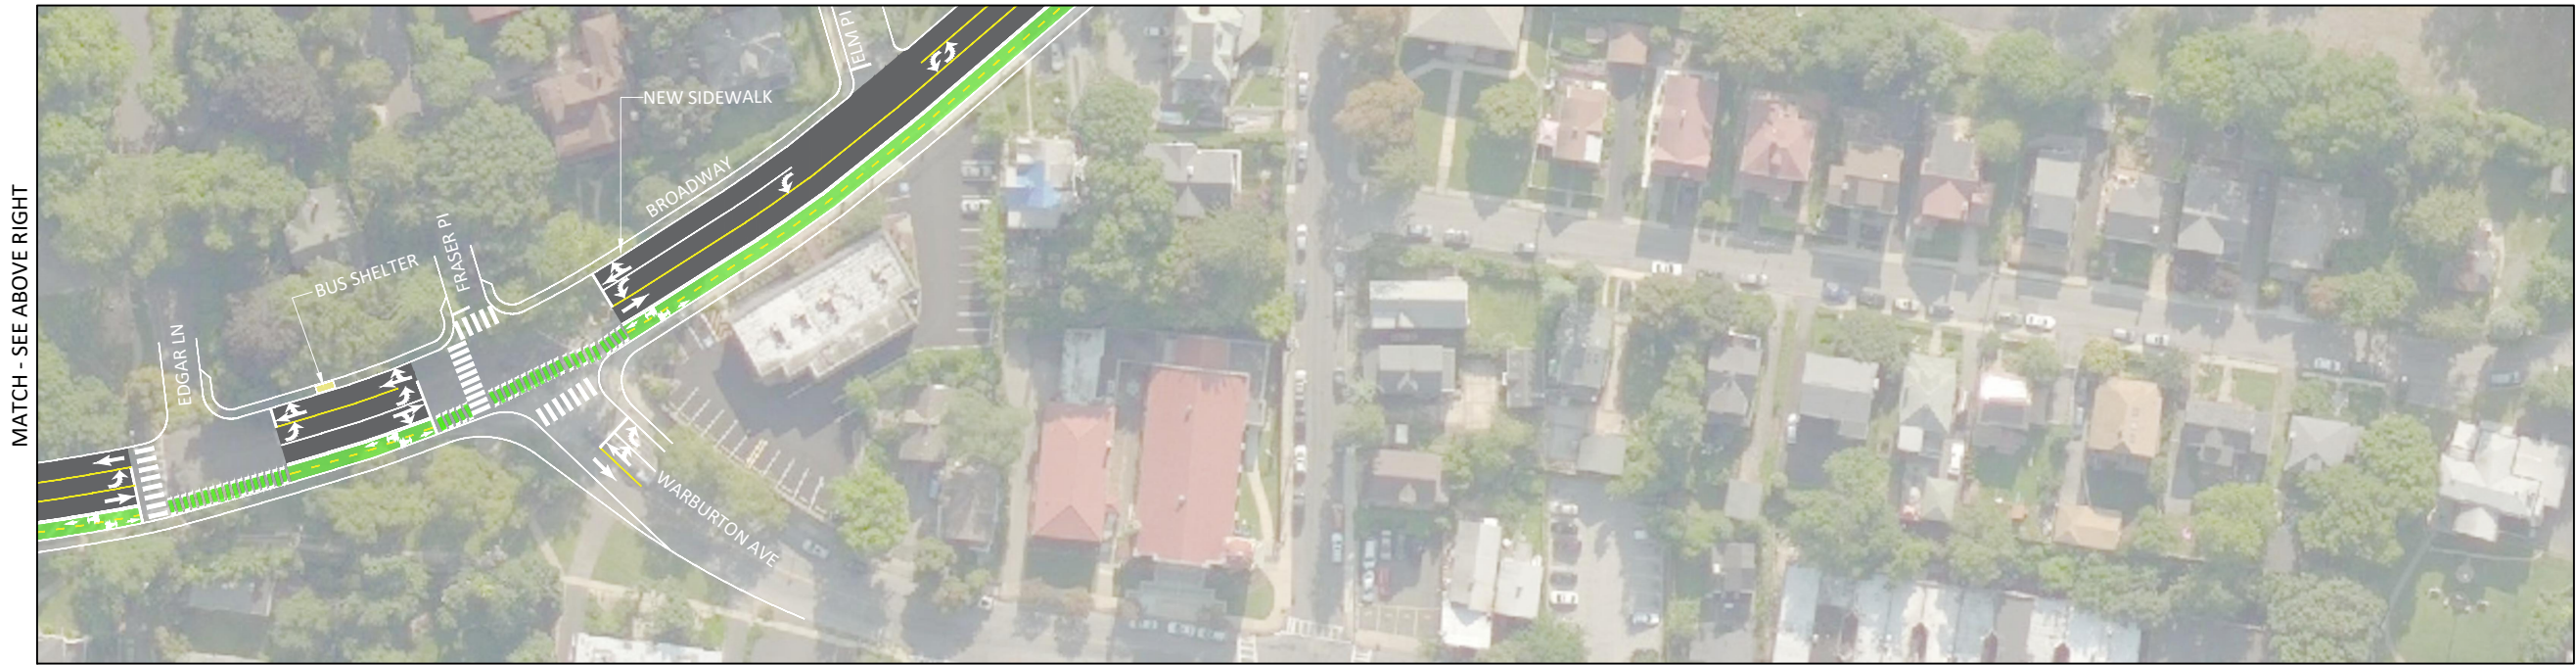


LEGEND:

TRAVEL LANE 

BIKE LANE 


DRAFT CONCEPTUAL
NOT FOR CONSTRUCTION

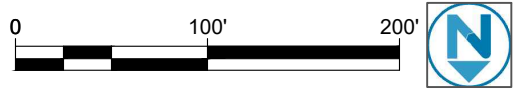

ROUTE 9
HASTINGS-ON-HUDSON
NEW YORK
Conceptual Design Plans



DRAWN:	-
DESIGN:	-
REVIEWED:	
DATE	10 May 2018
PROJECT:	Route 9_v2.dwg

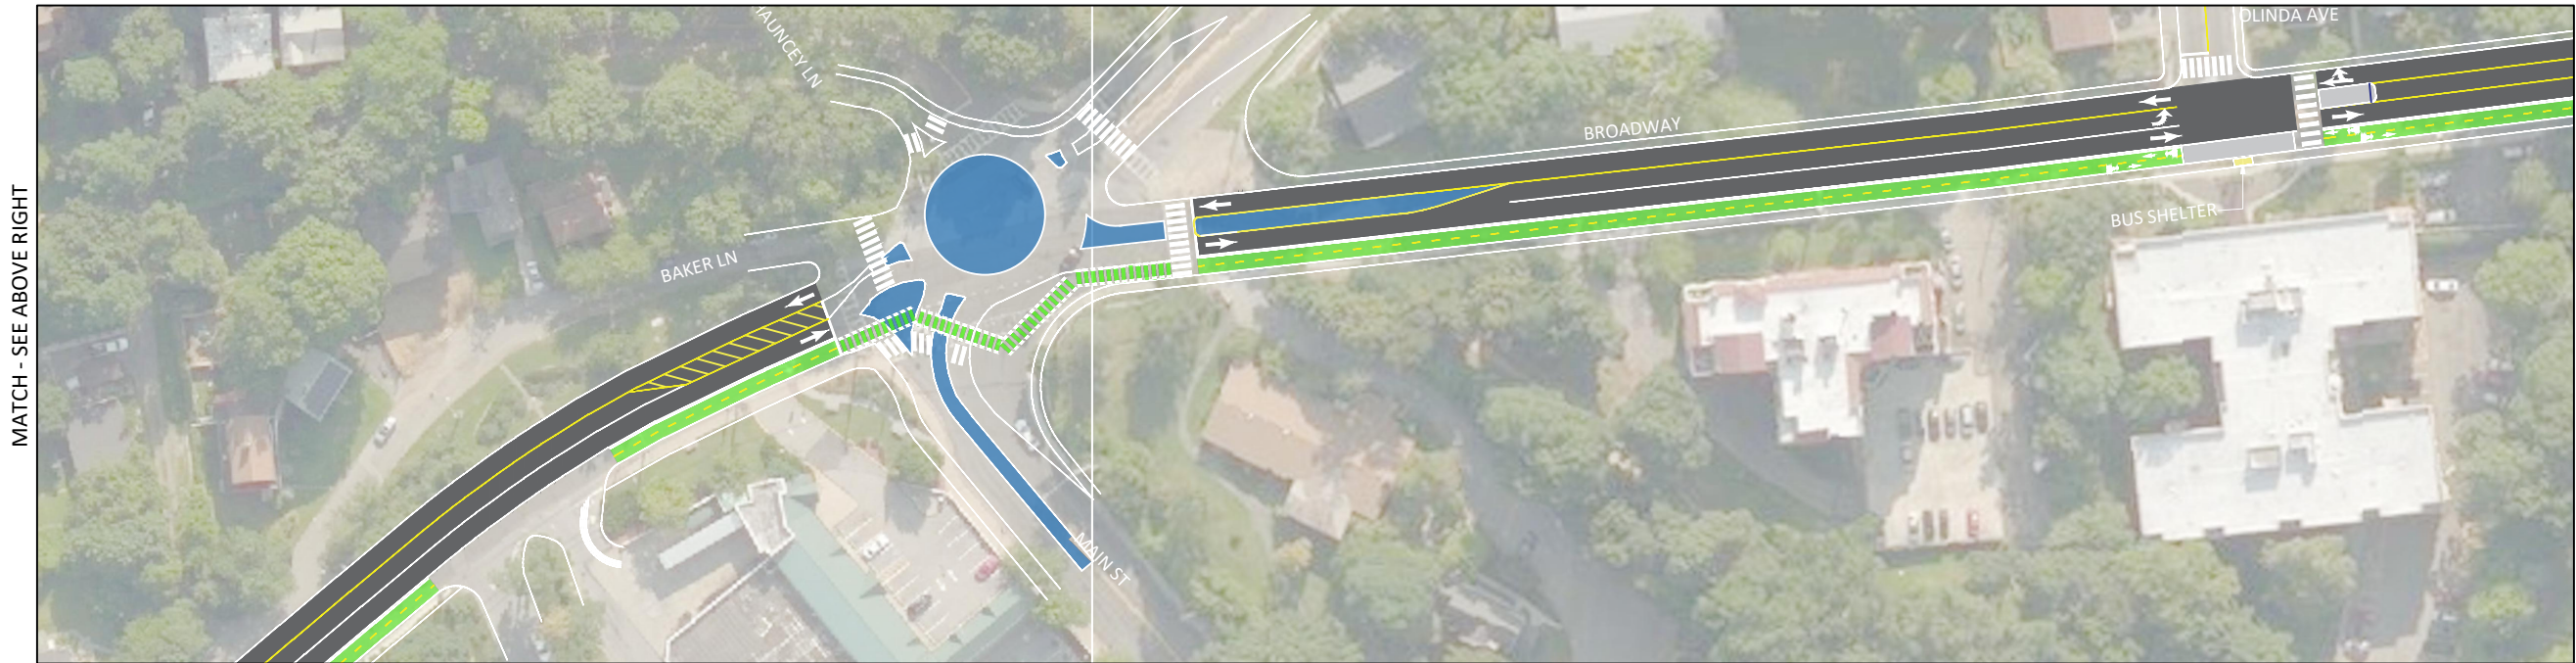

MATCH - SEE SHEET 22 RIGHT

MATCH - SEE ABOVE RIGHT


MATCH - SEE BELOW LEFT

MATCH - SEE SHEET 24 TOP LEFT

LEGEND:
TRAVEL LANE
BIKE LANE



DRAFT CONCEPTUAL
NOT FOR CONSTRUCTION

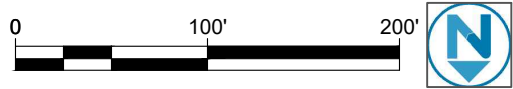

ROUTE 9
HASTINGS-ON-HUDSON
NEW YORK
Conceptual Design Plans

DRAWN:	-
DESIGN:	-
REVIEWED:	
DATE	10 May 2018
PROJECT:	Route 9_v2.dwg



MATCH - SEE SHEET 23 RIGHT


MATCH - SEE SHEET 25 TOP LEFT

LEGEND:

- TRAVEL LANE
- BIKE LANE



DRAFT CONCEPTUAL
NOT FOR CONSTRUCTION

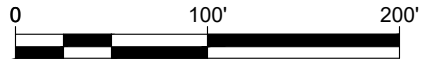

ROUTE 9
HASTINGS-ON-HUDSON
NEW YORK
Conceptual Design Plans

sheet
24
of 27



DRAWN:	-
DESIGN:	-
REVIEWED:	
DATE	10 May 2018
PROJECT:	Route 9_v2.dwg




MATCH - SEE SHEET 25 RIGHT

MATCH - SEE SHEET 26 TOP LEFT

LEGEND:

- TRAVEL LANE 
- BIKE LANE 

DRAFT CONCEPTUAL
NOT FOR CONSTRUCTION

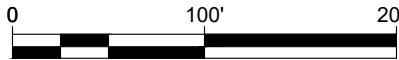


ROUTE 9
HASTINGS-ON-HUDSON
NEW YORK
Conceptual Design Plans

sheet
25
of 27




DRAWN:	-
DESIGN:	-
REVIEWED:	
DATE	10 May 2018
PROJECT:	Route 9_v2.dwg

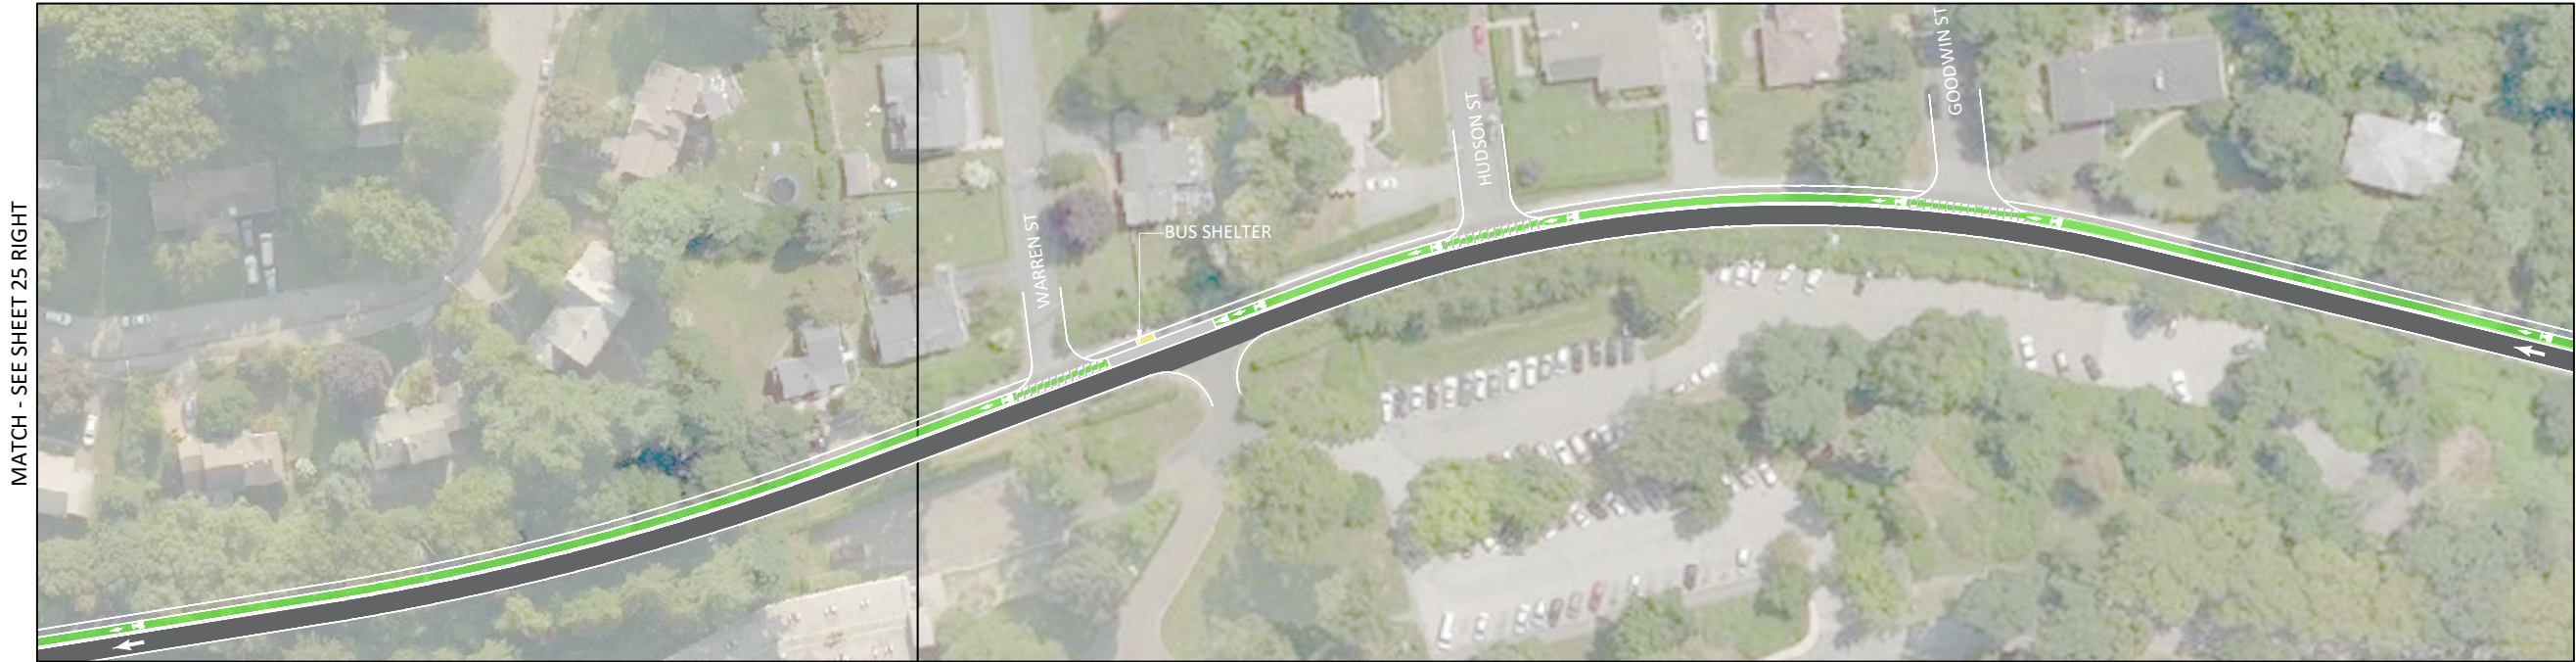

LEGEND:
TRAVEL LANE
BIKE LANE



DRAFT CONCEPTUAL
NOT FOR CONSTRUCTION

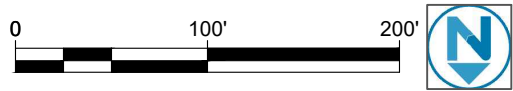

ROUTE 9
HASTINGS-ON-HUDSON
NEW YORK
Conceptual Design Plans



DRAWN:	-
DESIGN:	-
REVIEWED:	
DATE	10 May 2018
PROJECT:	Route 9_v2.dwg


MATCH - SEE SHEET 26 BOTTOM RIGHT



LEGEND:

- TRAVEL LANE 
- BIKE LANE 

DRAFT CONCEPTUAL
NOT FOR CONSTRUCTION

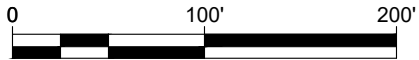

ROUTE 9
HASTINGS-ON-HUDSON
NEW YORK
Conceptual Design Plans

sheet
27
of 27



DRAWN:	-
DESIGN:	-
REVIEWED:	
DATE	10 May 2018
PROJECT:	Route 9_v2.dwg